This drawing is copyright 2026 © and must not be reproduced in whole or part without obtaining written authority from KMDS GROUP.


This drawing is to be read in conjunction with all other relevant Architects, Structural Engineer or third party drawings.

All dimensions are to be checked onsite against site conditions and any discrepancy advised to the designer before any works commence.

DO NOT SCALE THIS DRAWING

0 5 10 15 20 25 50

0 12.5 25 37.5 50 62.5 125

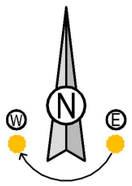


KEY

EXISTING BUILDINGS

BOUNDARY

SCALE 1:1250

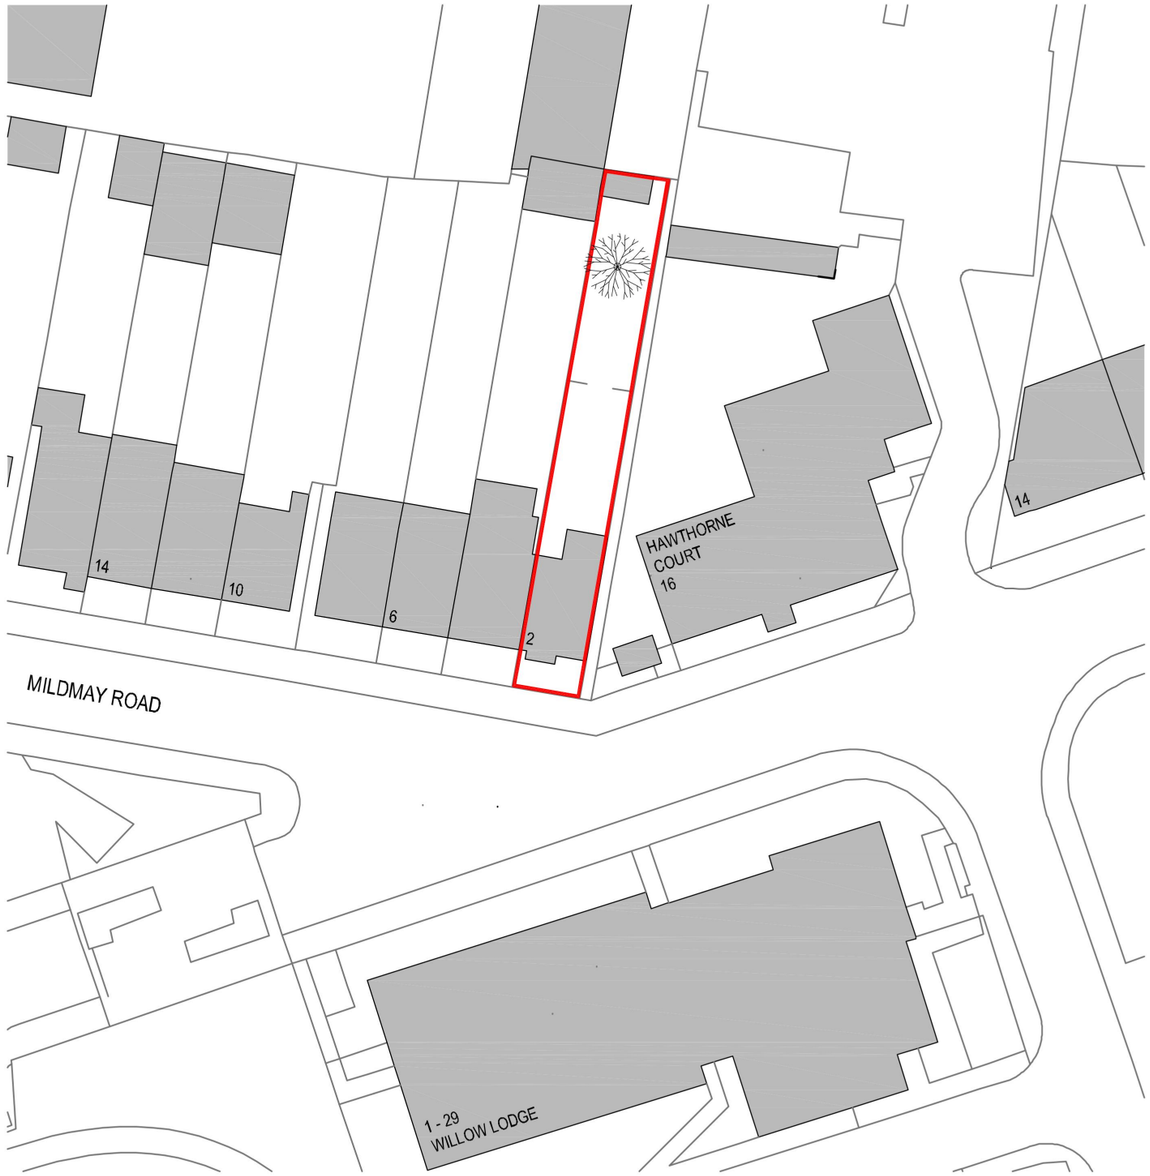

SCALE 1:500

LOCATION PLAN

DWG NO: PL-6466_01 - SCALE: 1/500 & 1/1250 @ A3 - DATE: NOV 2026

2 MILDMAY ROAD, ROMFORD, RM7 7DD

KMDS DESIGNS
PLANNING & BUILDING SERVICES
www.kmdsdesigns.co.uk