This drawing is copyright 2026 © and must not be reproduced in whole or part without obtaining written authority from KMDS GROUP.

This drawing is to be read in conjunction with all other relevant Architects, Structural Engineer or third party drawings.

All dimensions are to be checked onsite against site conditions and any discrepancy advised to the designer before any works commence.

DO NOT SCALE THIS DRAWING

0 2 4 6 8 10 20

N

14

10

6

HAWTHORNE COURT 16

EXISTING SITE PLAN

DWG NO: PL-6466_02 - SCALE: 1/200 @ A3 - DATE: NOV 2026

2 MILDMAY ROAD, ROMFORD, RM7 7DD

MILDMAY ROAD

KMDS DESIGNS
PLANNING & BUILDING SERVICES
www.kmdsdesigns.co.uk

This drawing is copyright 2026 © and must not be reproduced in whole or part without obtaining written authority from KMDS GROUP.
This drawing is to be read in conjunction with all other relevant Architects, Structural Engineer or third party drawings.
All dimensions are to be checked onsite against site conditions and any discrepancy advised to the designer before any works commence.
DO NOT SCALE THIS DRAWING

0 2 4 6 8 10 20

KEY

EXISTING BUILDINGS

TO BE DEMOLISHED / REMOVED

SHED TO BE REMOVED

TREE TO BE REMOVED

14

10

6

DEMOLITION PLAN

DWG NO: PL-6466_03 - SCALE: 1/200 @ A3 - DATE: NOV 2026

2 MILDMAY ROAD, ROMFORD, RM7 7DD

MILDMAY ROAD


KMDS DESIGNS
PLANNING & BUILDING SERVICES
www.kmdsdesigns.co.uk

This drawing is copyright 2026 © and must not be reproduced in whole or part without obtaining written authority from KMDS GROUP.
This drawing is to be read in conjunction with all other relevant Architects, Structural Engineer or third party drawings.
All dimensions are to be checked onsite against site conditions and any discrepancy advised to the designer before any works commence.
DO NOT SCALE THIS DRAWING

0 0.5 1 2 3 5

KEY

- EXISTING BUILDINGS
- EXISTING EXTERNAL WALL
- EXISTING INTERNAL WALL
- NEW EXTERNAL WALL
- NEW INTERNAL WALL
- WALLS BELOW
- BOUNDARY LINE

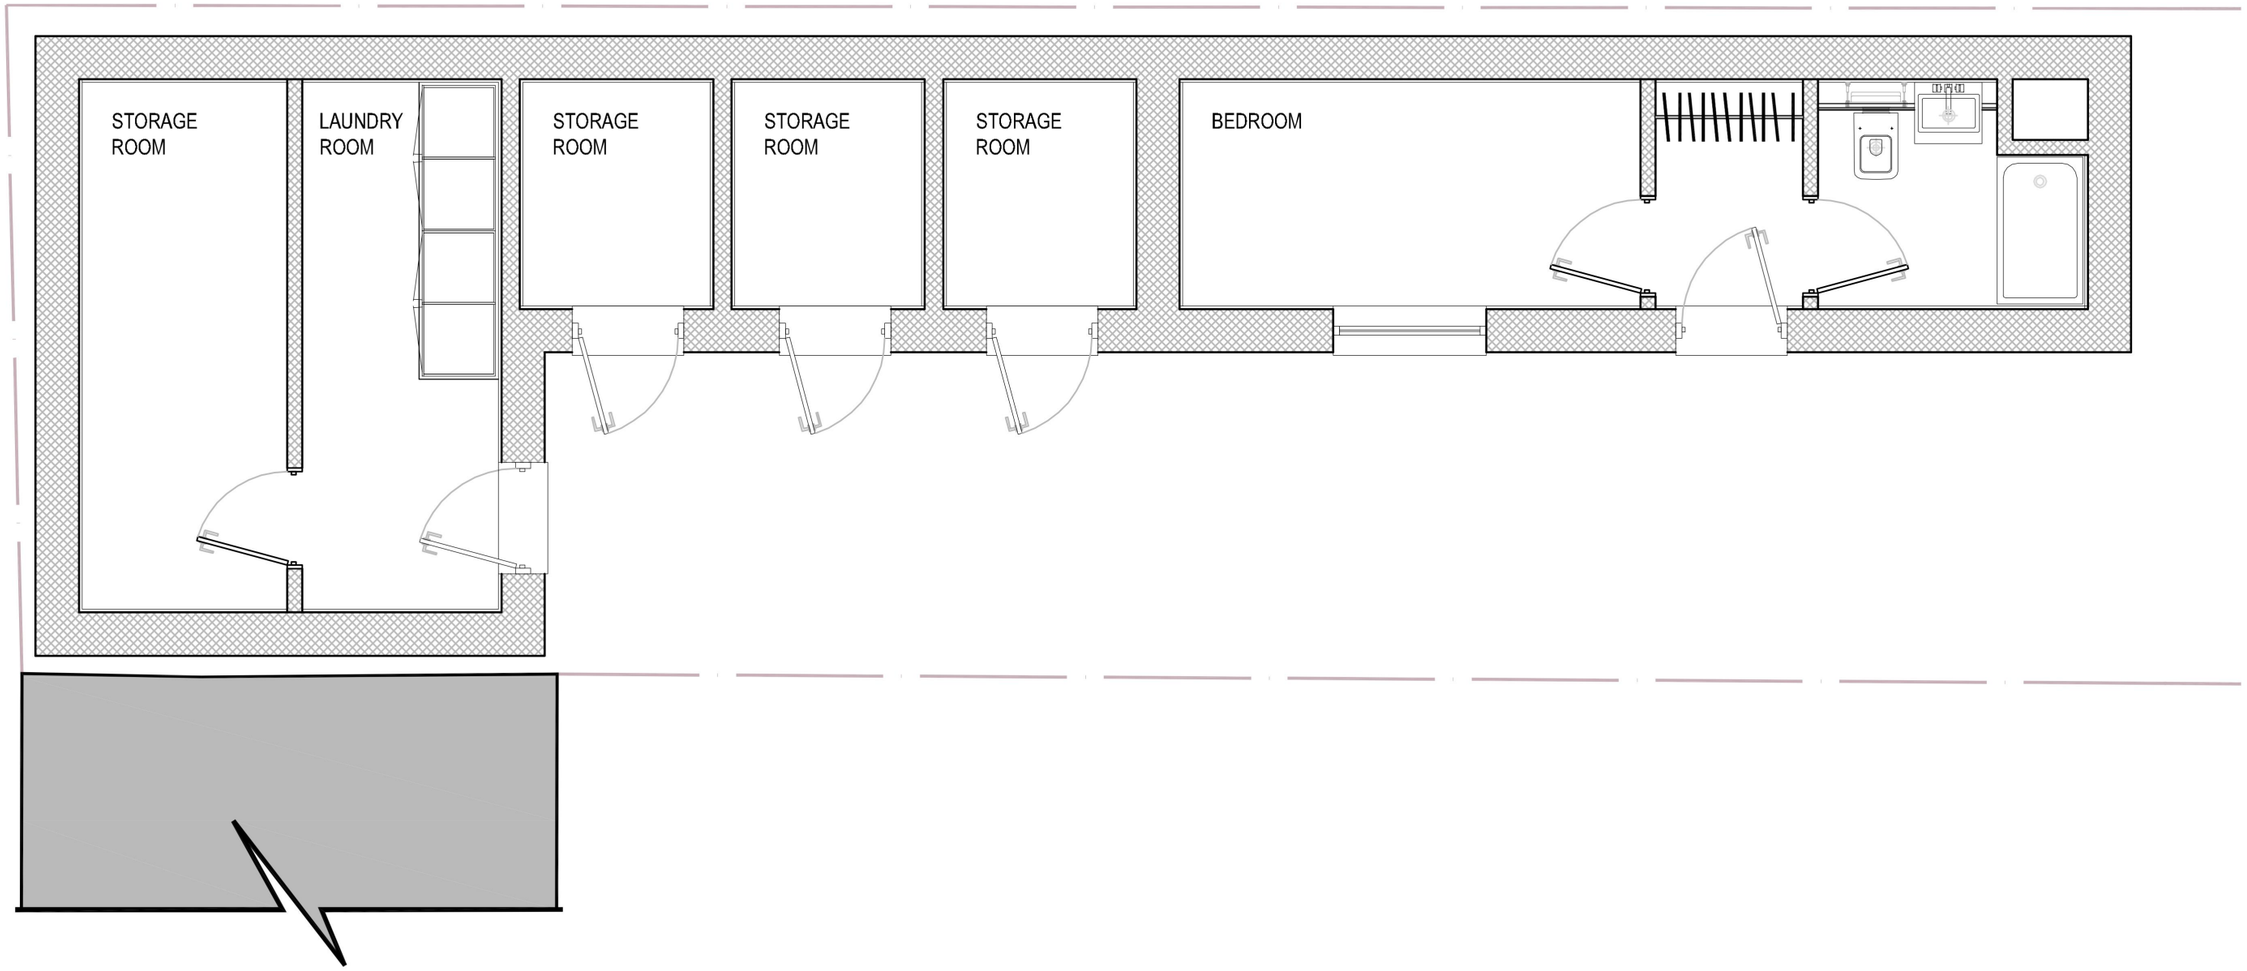

PROPOSED GROUND FLOOR PLAN

DWG NO: PL-6466_04 - SCALE: 1/50 @ A3 - DATE: NOV 2026

2 MILDMAY ROAD, ROMFORD, RM7 7DD

KMDS DESIGNS
PLANNING & BUILDING SERVICES
www.kmdsdesigns.co.uk

0 0.5 1 2 3 5


This drawing is copyright 2026 © and must not be reproduced in whole or part without obtaining written authority from KMDS GROUP.

This drawing is to be read in conjunction with all other relevant Architects, Structural Engineer or third party drawings.

All dimensions are to be checked onsite against site conditions and any discrepancy advised to the designer before any works commence.


DO NOT SCALE THIS DRAWING



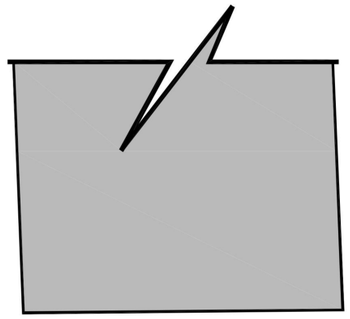

KEY

- EXISTING BUILDINGS
- EXISTING EXTERNAL WALL
- EXISTING INTERNAL WALL
- NEW EXTERNAL WALL
- NEW INTERNAL WALL
- WALLS BELOW
- BOUNDARY LINE

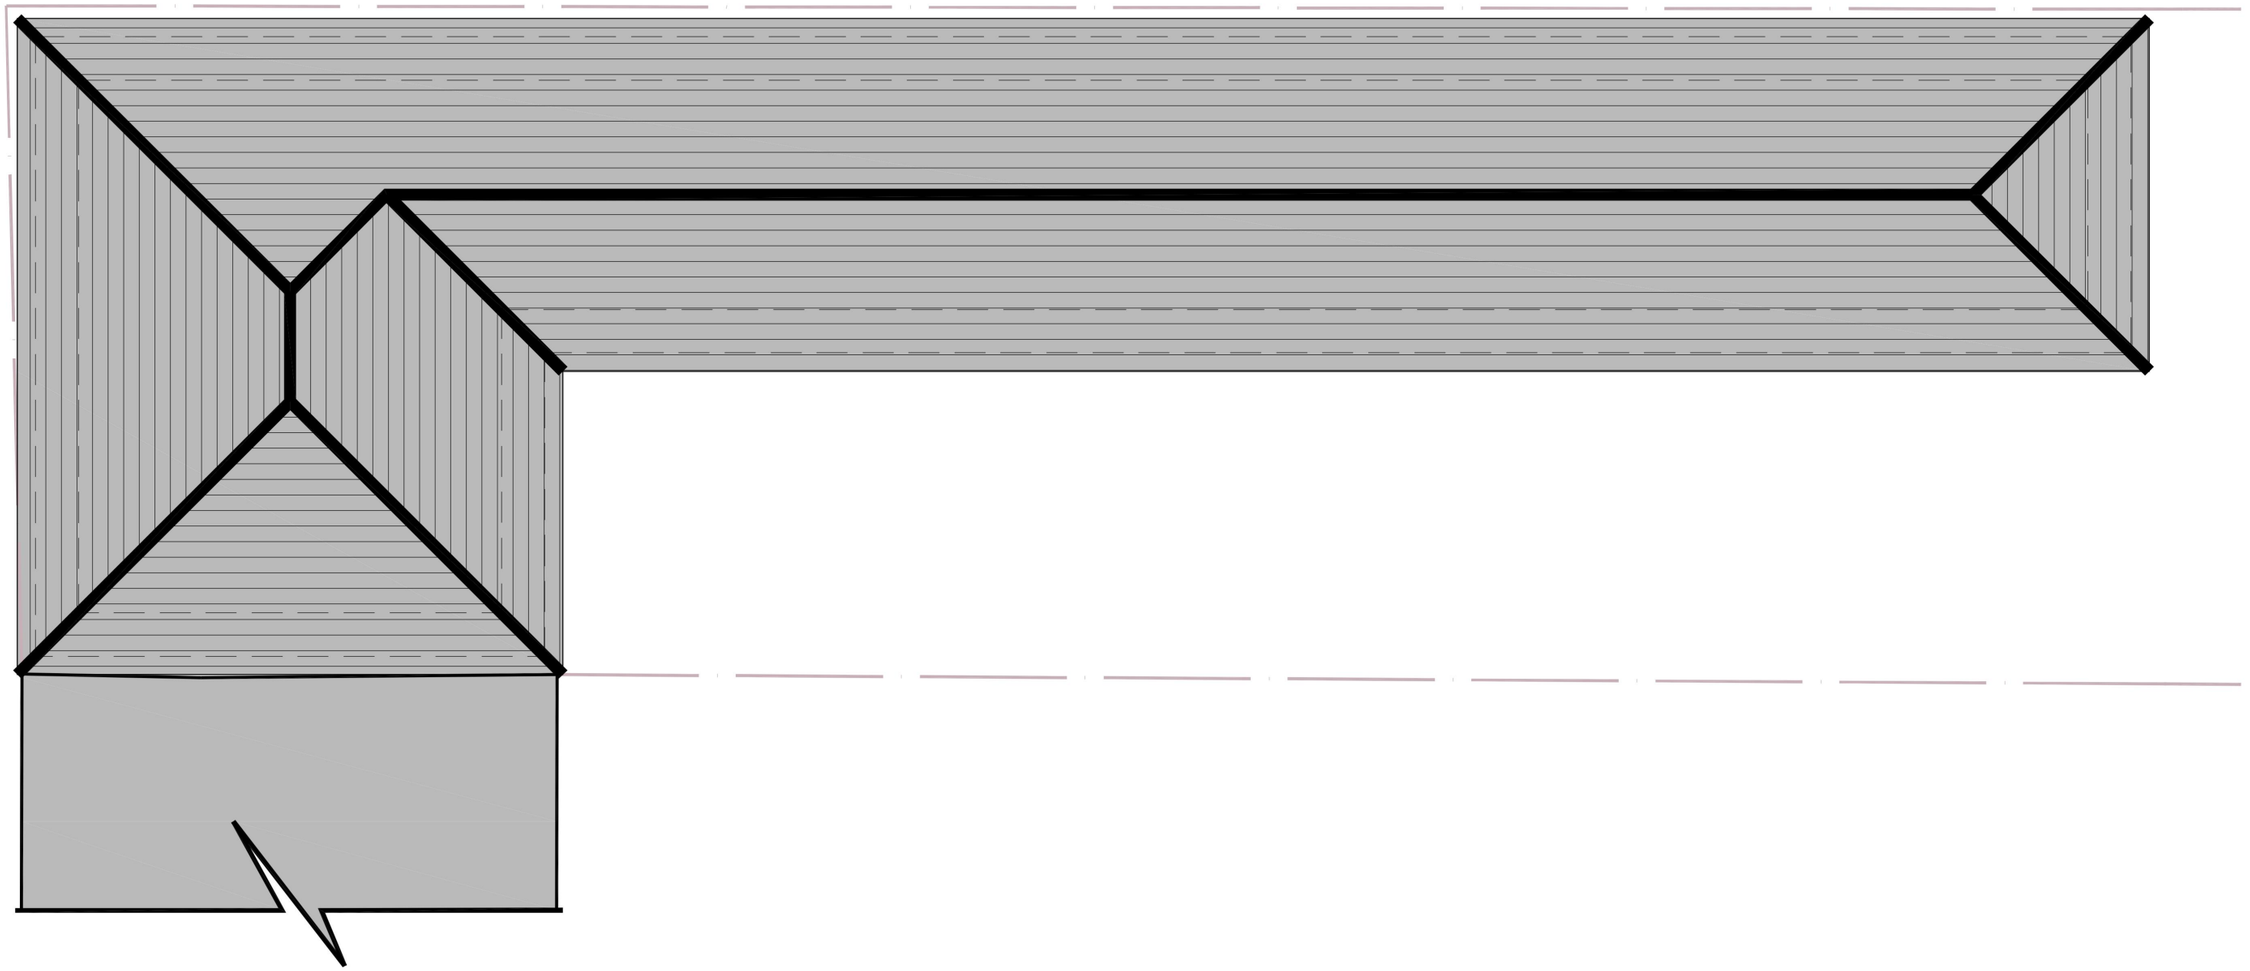

PROPOSED ROOF PLAN

DWG NO: PL-6466_05 - SCALE: 1/50 @ A3 - DATE: NOV 2026

2 MILDMAY ROAD, ROMFORD, RM7 7DD

KMDS DESIGNS
PLANNING & BUILDING SERVICES
www.kmdsdesigns.co.uk


0 1 2 3 4 5 10

This drawing is copyright 2026 © and must not be reproduced in whole or part without obtaining written authority from KMDS GROUP.


This drawing is to be read in conjunction with all other relevant Architects, Structural Engineer or third party drawings.

All dimensions are to be checked onsite against site conditions and any discrepancy advised to the designer before any works commence.


DO NOT SCALE THIS DRAWING

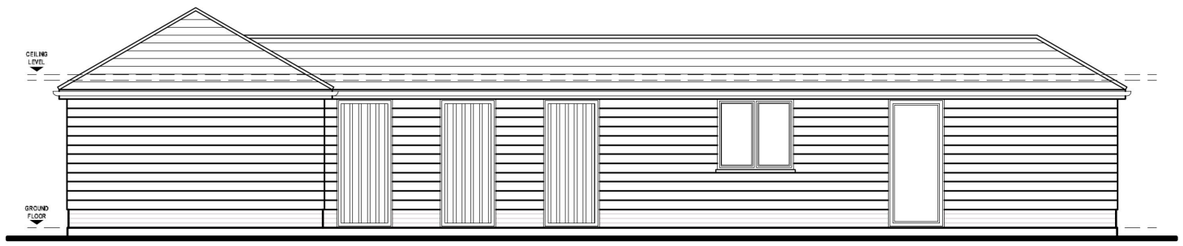


PROPOSED EAST FACING FRONT ELEVATION

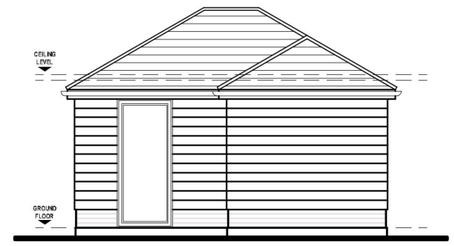

PROPOSED EAST FACING FRONT ELEVATION

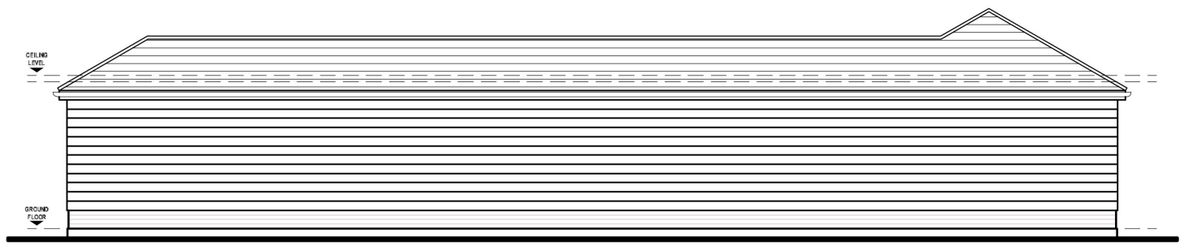

PROPOSED EAST FACING FRONT ELEVATION

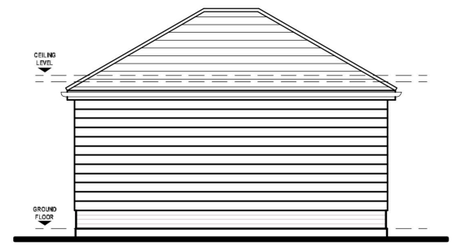

PROPOSED EAST FACING FRONT ELEVATION

PROPOSED ELEVATIONS

DWG NO: PL-6466_06 - SCALE: 1/100 @ A3 - DATE: NOV 2026

2 MILDMAY ROAD, ROMFORD, RM7 7DD

KMDS DESIGNS
PLANNING & BUILDING SERVICES
www.kmdsdesigns.co.uk

This drawing is copyright 2026 © and must not be reproduced in whole or part without obtaining written authority from KMDS GROUP.

This drawing is to be read in conjunction with all other relevant Architects, Structural Engineer or third party drawings.

All dimensions are to be checked onsite against site conditions and any discrepancy advised to the designer before any works commence.

DO NOT SCALE THIS DRAWING

0 2 4 6 8 10 20

N

14

10

6

HAWTHORNE COURT

16

MILDMAY ROAD

PROPOSED SITE PLAN

DWG NO: PL-6466_07.1 - SCALE: 1/200 @ A3 - DATE: NOV 2026

2 MILDMAY ROAD, ROMFORD, RM7 7DD

KMDS DESIGNS
PLANNING & BUILDING SERVICES
www.kmdsdesigns.co.uk

This drawing is copyright 2026 © and must not be reproduced in whole or part without obtaining written authority from KMDS GROUP.

This drawing is to be read in conjunction with all other relevant Architects, Structural Engineer or third party drawings.

All dimensions are to be checked onsite against site conditions and any discrepancy advised to the designer before any works commence.

DO NOT SCALE THIS DRAWING

0 2 4 6 8 10 20

N

14

10

6

HAWTHORNE COURT 16

MILDMAY ROAD

PROPOSED SITE PLAN

DWG NO: PL-6466_07 - SCALE: 1/200 @ A3 - DATE: NOV 2026

2 MILDMAY ROAD, ROMFORD, RM7 7DD

KMDS DESIGNS
PLANNING & BUILDING SERVICES
www.kmdsdesigns.co.uk