EXISTING 1:100


0m .5m 1m 2m 3m 4m 5m
SCALE BAR IN METERS




EXISTING FRONT ELEVATION




EXISTING SIDE ELEVATION 01

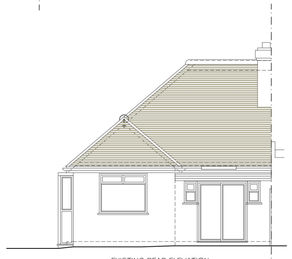

EXISTING REAR ELEVATION

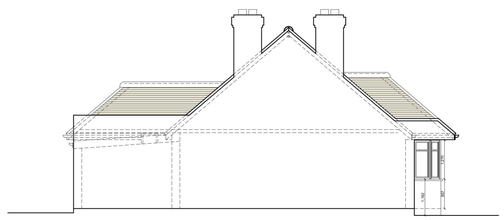

EXISTING SIDE ELEVATION 02

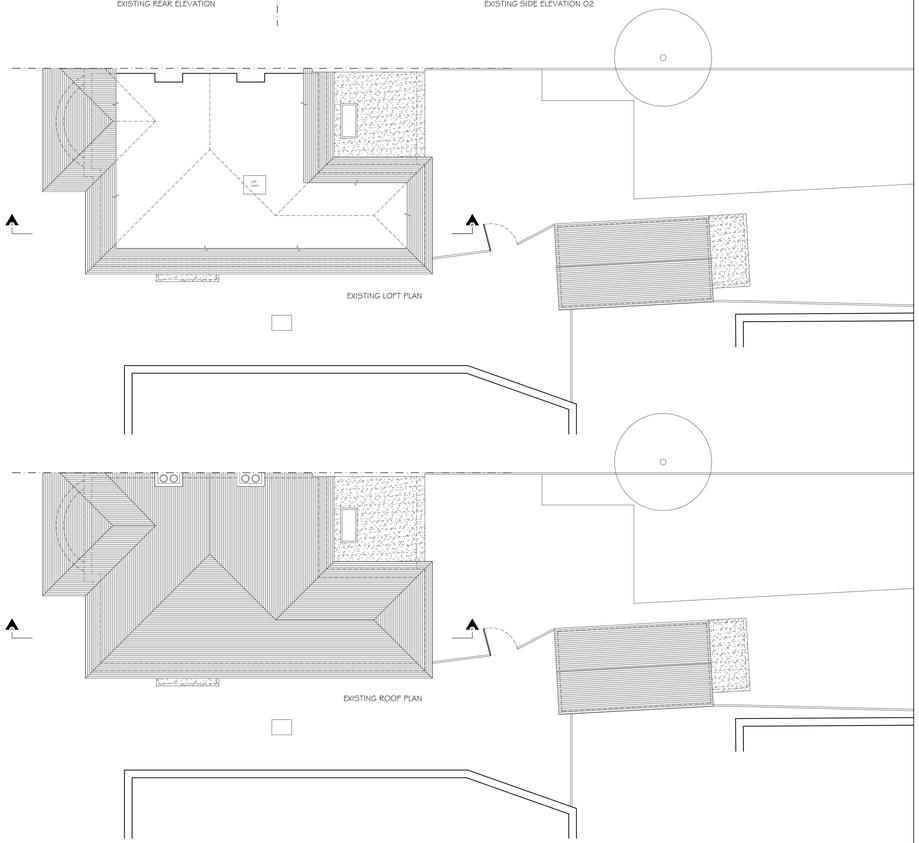


EXISTING LOFT PLAN


EXISTING ROOF PLAN

EXISTING 1:50

0m .5m 1m 2m 3m 4m 5m
SCALE BAR IN METERS

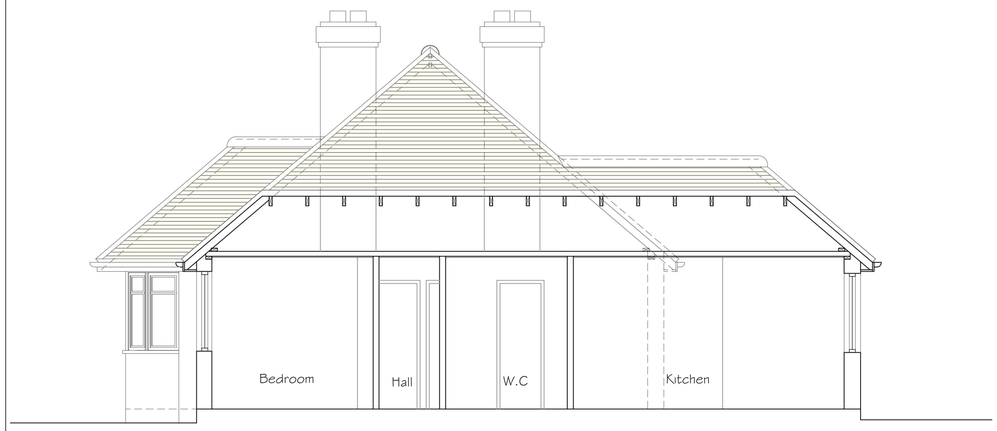

EXISTING SECTION A-A

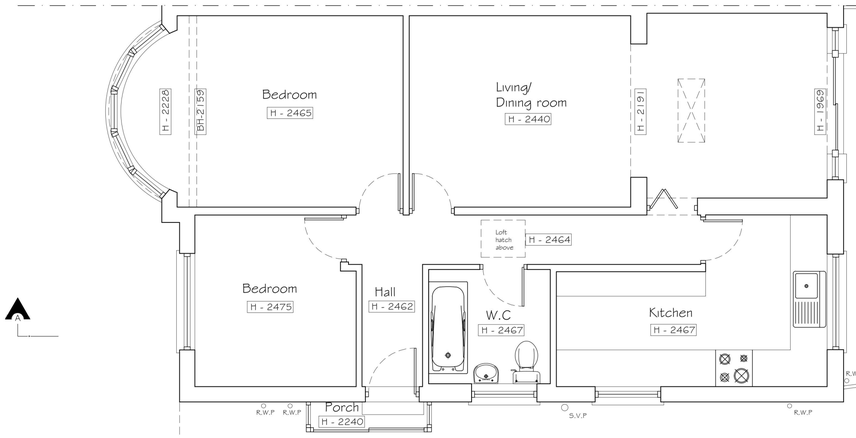

EXISTING GROUND FLOOR PLAN

Copyright © Studio 136 Architects Ltd
This drawing which is the property of Studio 136 Architects Ltd is the subject of Intellectual Property Rights including copyright and design right and shall not be reproduced, copied, loaned or submitted to any other party without the written consent of Studio 136 Architects Ltd

This drawing is not to be scaled. Only figured dimensions to be taken. Any discrepencies to be reported to the Studio 136 Architects Ltd prior to setting out or ordering of any materials

Project

GROUND FLOOR EXTENSION AT
159 WARREN DRIVE, ELM PARK
####
RM12 4QU

Client

MR & MRS JOHNSON
159 WARREN DRIVE, ELM PARK
####
RM12 4QU

Drawing Title


EXISTING PLANS
SECTION & ELEVATIONS

Scale	Drawn	Checked	Authorised
1:100 / 1:50 @ A1		--	--
	OCTOBER 2026	--	--

Drawing Number	Rev
ST_OCT 26_159 WAR_001	-

PROPOSED 1:100

0m .5m 1 m 2m 3m 4m 5m
SCALE BAR IN METERS

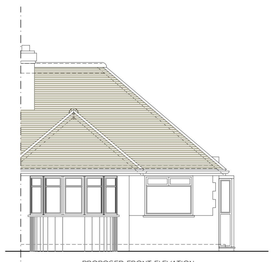


PROPOSED FRONT ELEVATION




PROPOSED SIDE ELEVATION 01



PROPOSED REAR ELEVATION

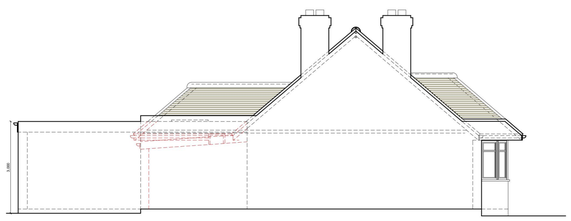

PROPOSED SIDE ELEVATION 02

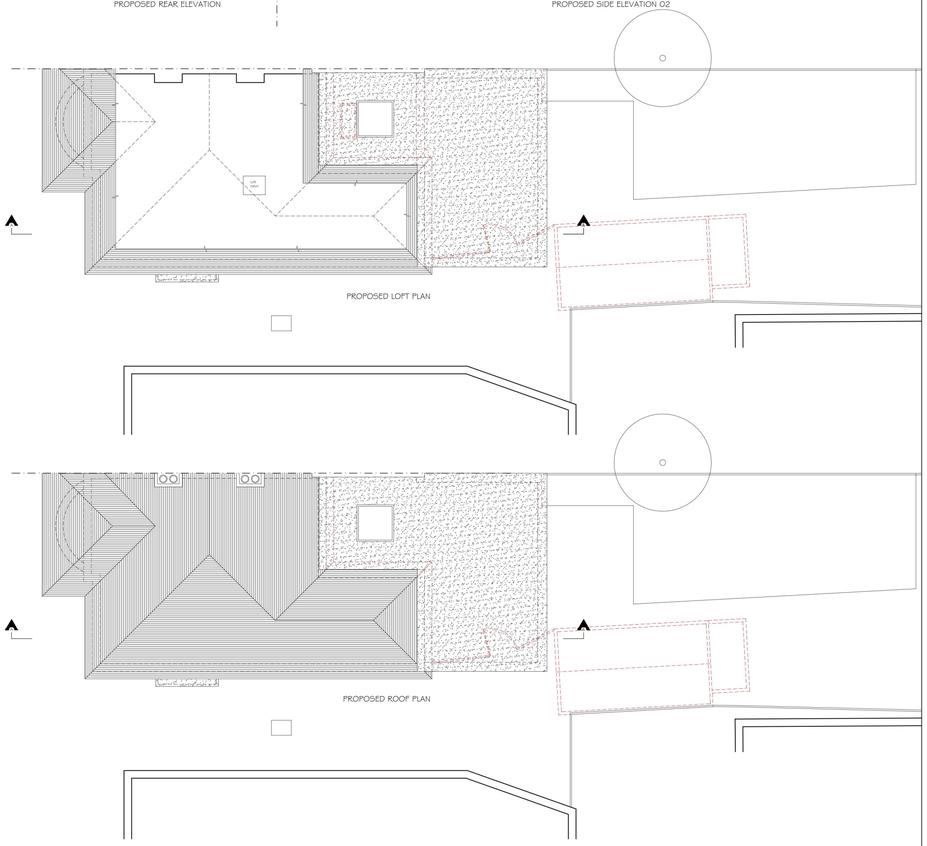


PROPOSED LOFT PLAN


PROPOSED ROOF PLAN

PROPOSED 1:50

0m .5m 1 m 2m 3m 4m 5m
SCALE BAR IN METERS

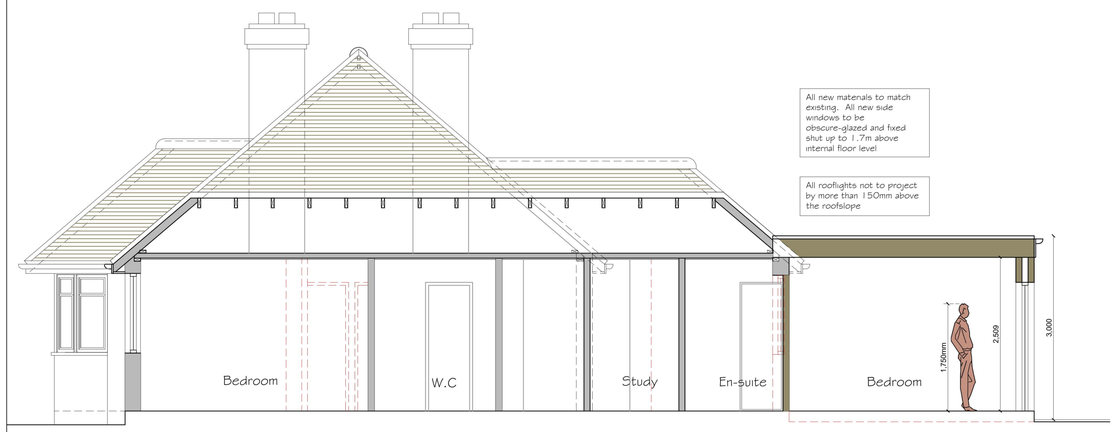

PROPOSED SECTION A-A

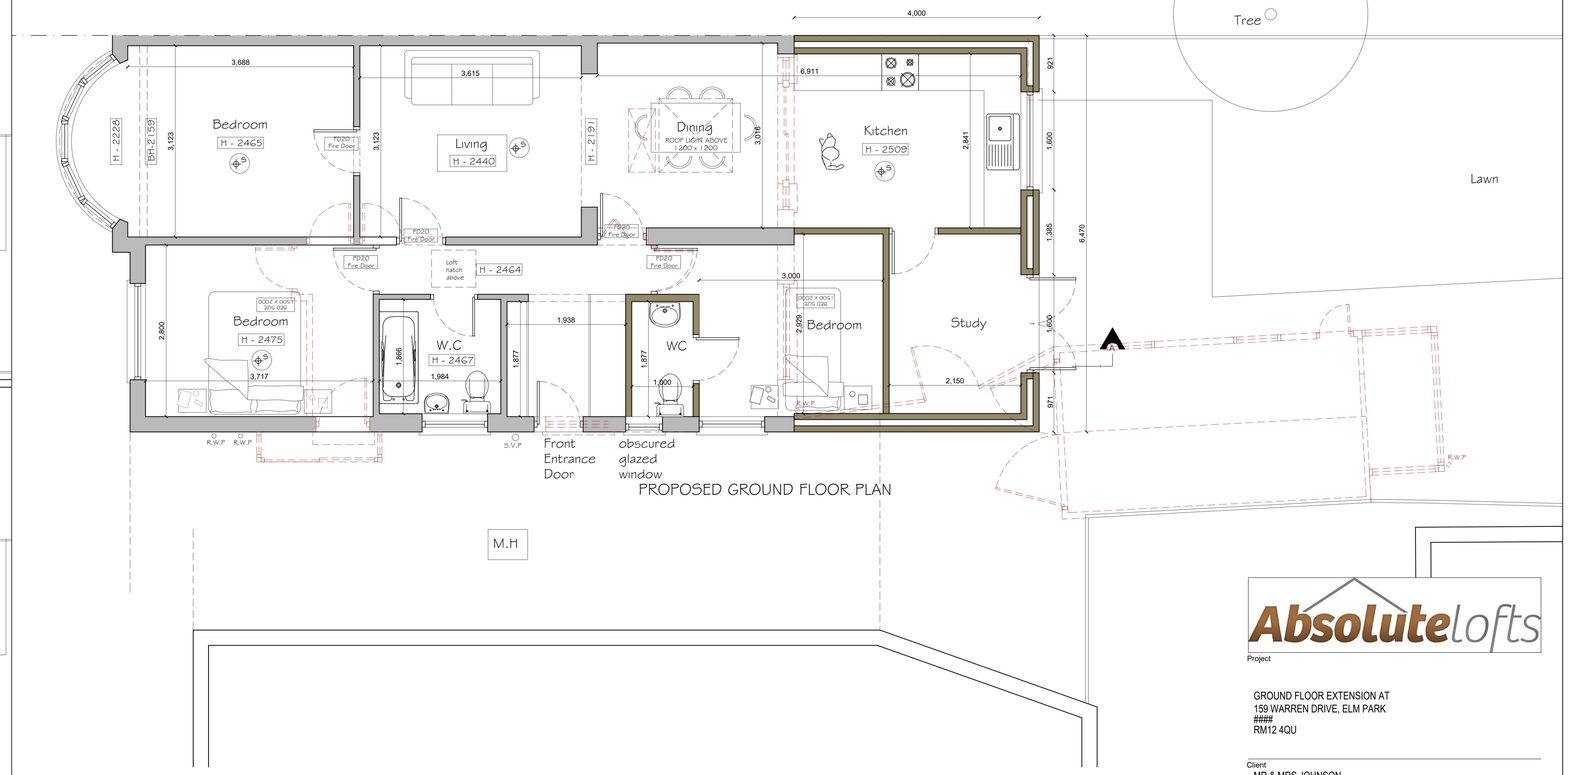

PROPOSED GROUND FLOOR PLAN

Copyright © Studio 136 Architects Ltd
This drawing which is the property of Studio 136 Architects Ltd is the subject of Intellectual Property Rights including copyright and design right and shall not be reproduced, copied, loaned or submitted to any other party without the written consent of Studio 136 Architects Ltd

This drawing is not to be scaled. Only figured dimensions to be taken. Any discrepencies to be reported to the Studio 136 Architects Ltd prior to setting out or ordering of any materials

Absolutelofts

Project

GROUND FLOOR EXTENSION AT
159 WARREN DRIVE, ELM PARK
####
RM12 4QU

Client

MR & MRS JOHNSON
159 WARREN DRIVE, ELM PARK
####
RM12 4QU

Drawing Title

PROPOSED PLANS
SECTION & ELEVATIONS

Scale	Drawn	Checked	Authorised
1:100 / 1:50 @ A1	--	--	--
	OCTOBER 2026	--	--

Drawing Number	Rev
ST_OCT 26_159 WAR_002	A

Copyright © Studio I 3G Architects Ltd

This drawing which is the property of Studio I 3G Architects Ltd is the subject of Intellectual Property Rights including copyright and design right and shall not be reproduced, copied, loaned or submitted to any other party without the written consent of Studio I 3G Architects Ltd.

Any discrepancies to be reported to Studio I 3G Architects Ltd prior to setting out or ordering of any materials.



(c) Crown Copyright and Database Rights 2026 OS 100060020

Location Plan 1:1250

0 50m

Scale Bar @ 1:1250

N

Site Plan 1:500

0m 10m 20m 30m 40m 50m

Scale Bar @ 1:500



Absolutelofts

Project

159 Warren Drive
LONDON
RM12 4QU

Client

Mr and Mrs Johnson
159 Warren Drive
LONDON
RM12 4QU

Drawing Title

SITE AND LOCATION PLAN

Scale	Drawn	Checked	Authorised
1:1250,1:500@A4	--	--	--
--	NOV 2026	--	--

Drawing Number	Rev
ST_26_159 Warren Drive_00	--