



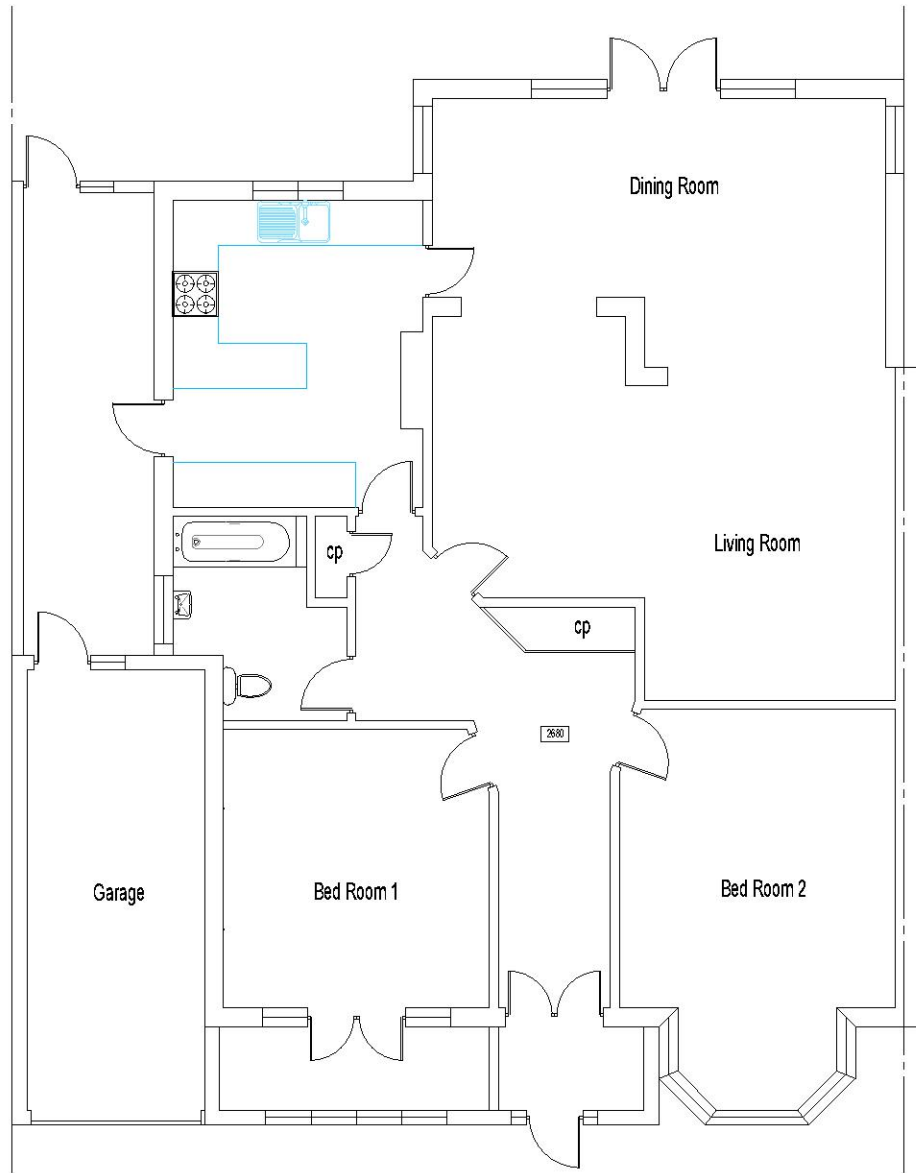


Existing Ground Floor Plan
SCALE 1/100

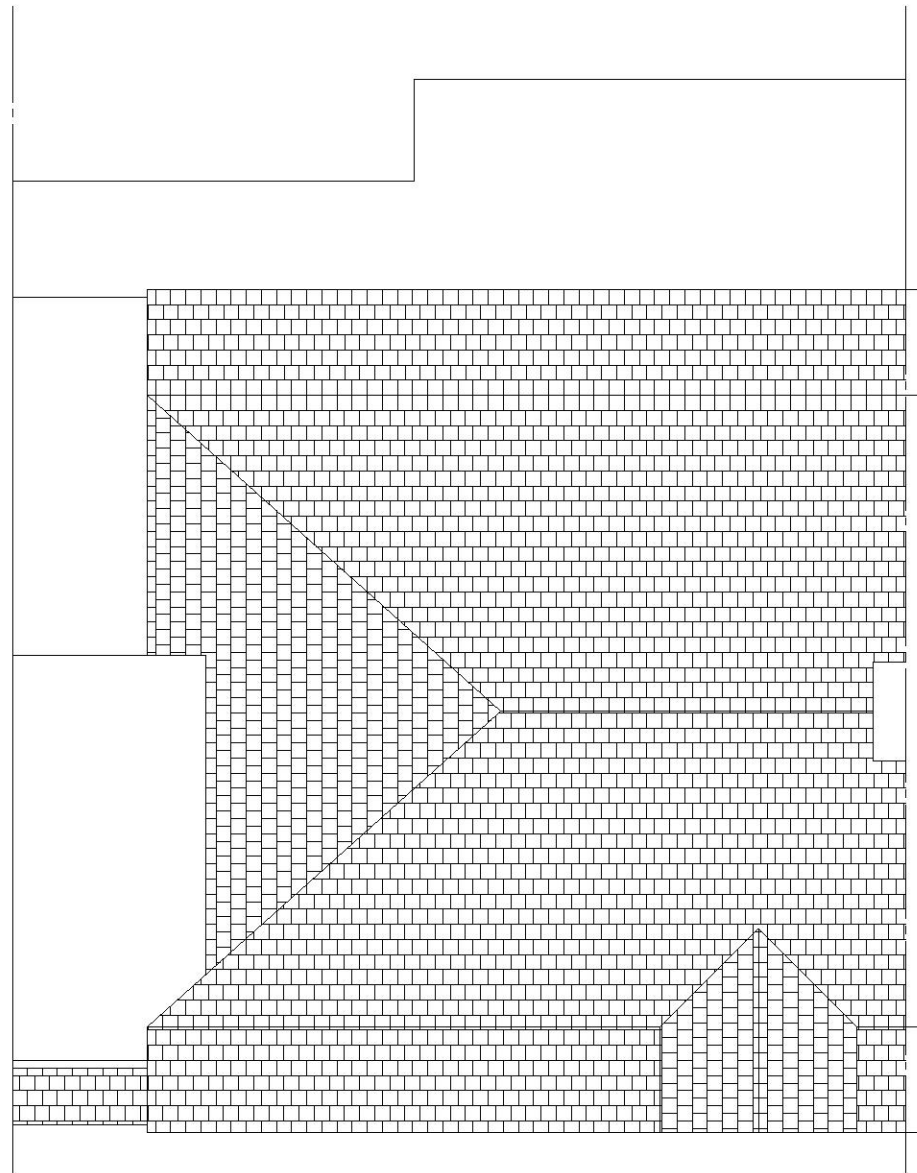


Existing Roof Plan
SCALE 1/100




Existing Front Elevation
SCALE 1/100

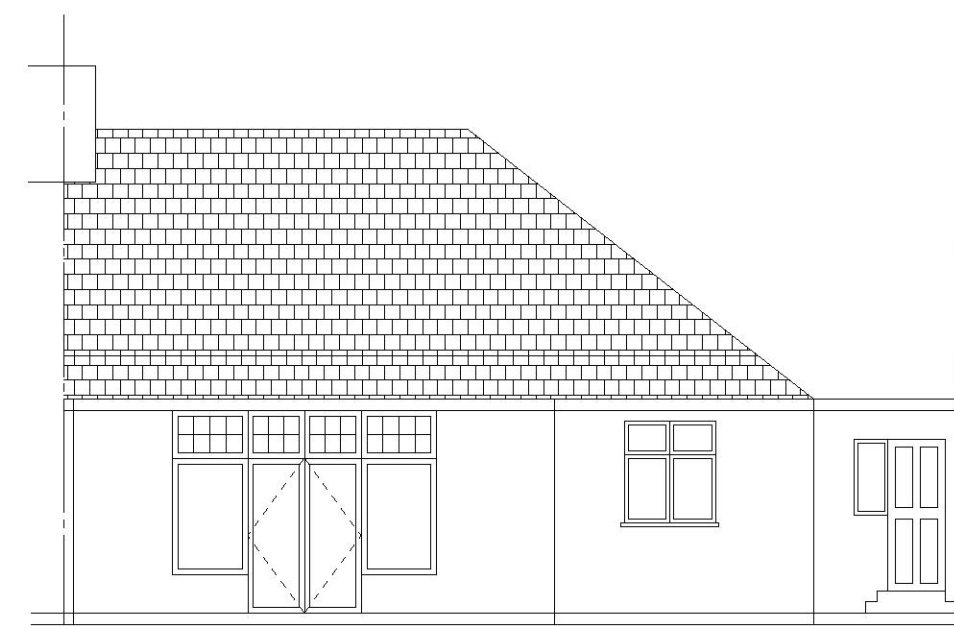


Existing Rear Elevation
SCALE 1/100

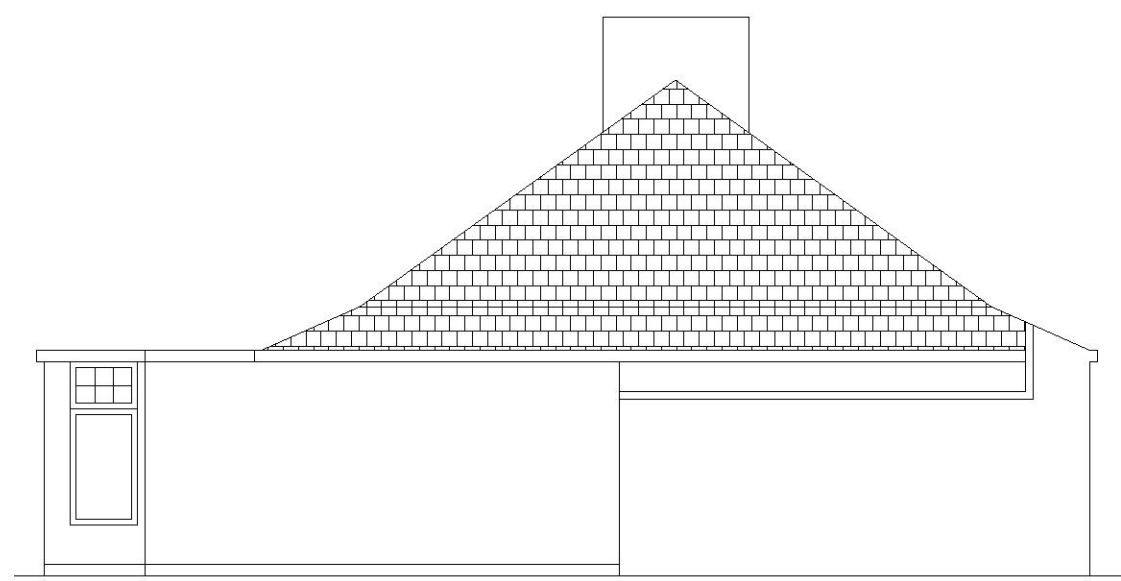


Existing Side Elevation
SCALE 1/100

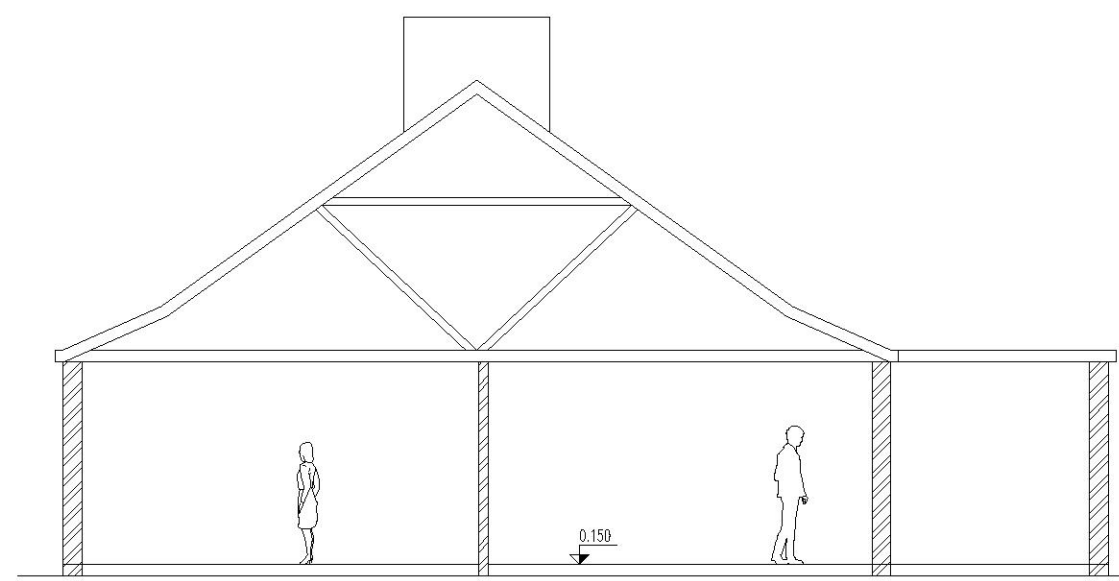

Existing Flank Elevation
SCALE 1/100

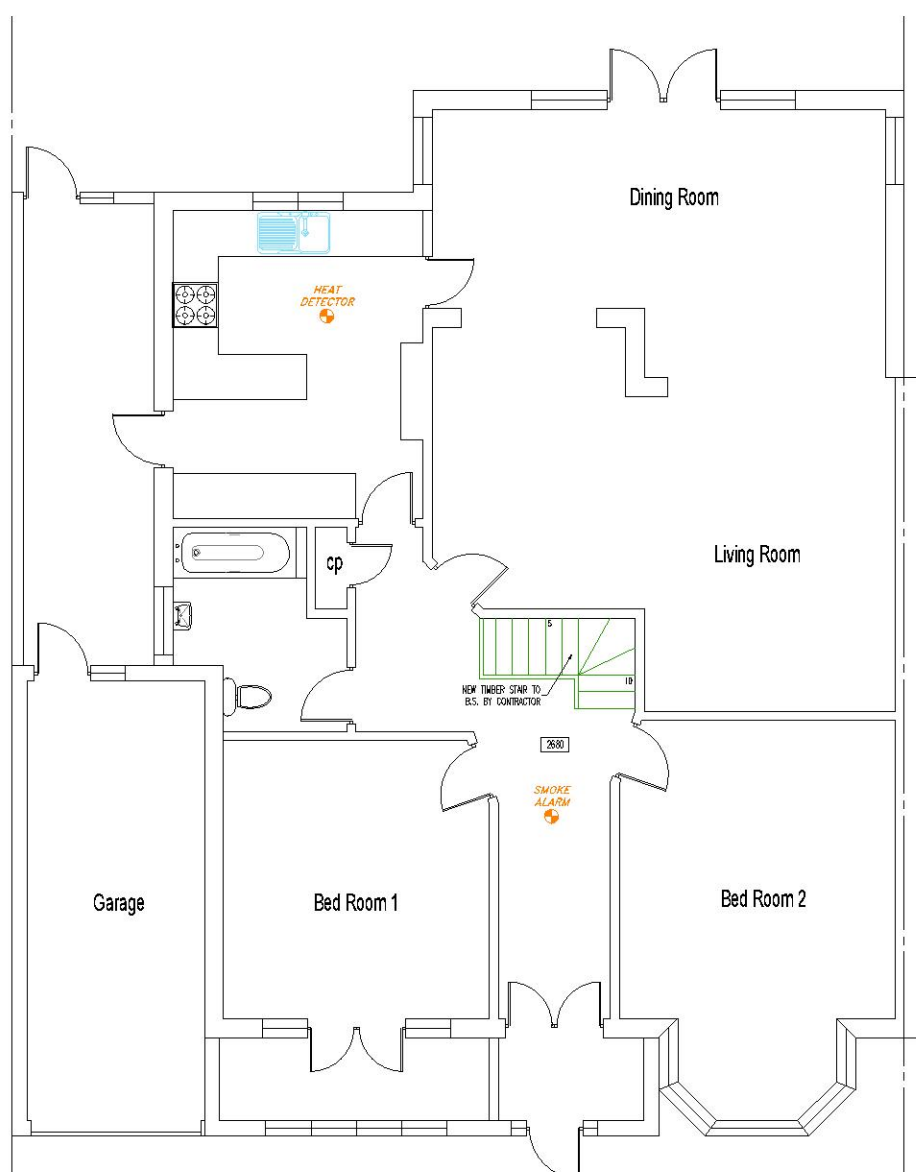

Proposed Ground Floor Plan
SCALE 1/100

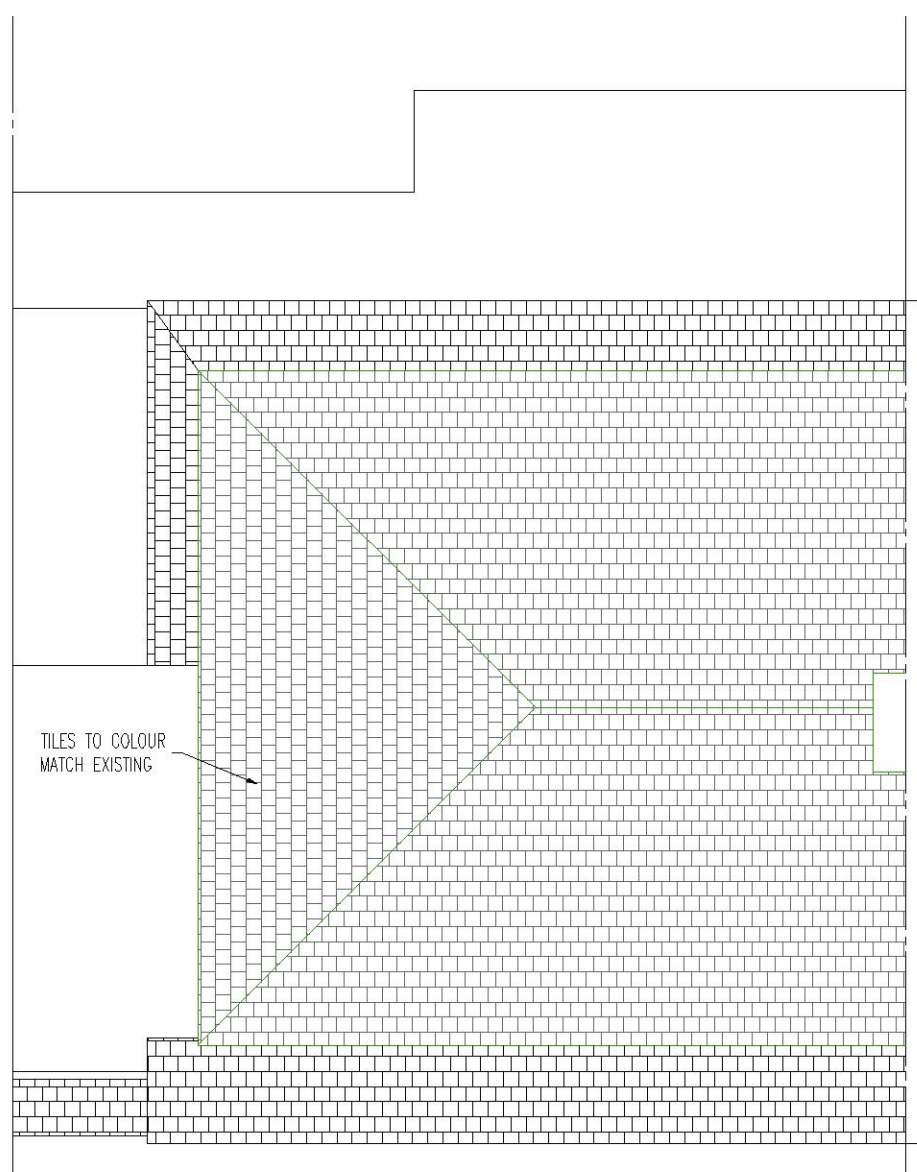


Proposed Roof Plan
SCALE 1/100




Proposed Front Elevation
SCALE 1/100




Proposed Rear Elevation
SCALE 1/100

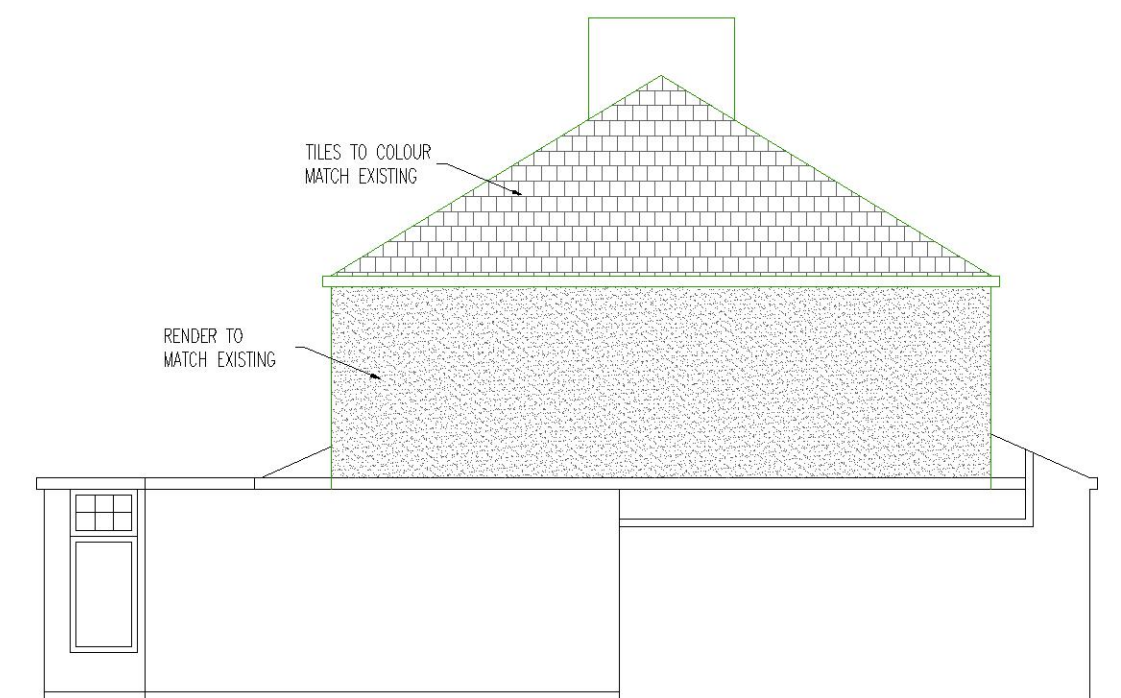


Proposed Side Elevation
SCALE 1/100

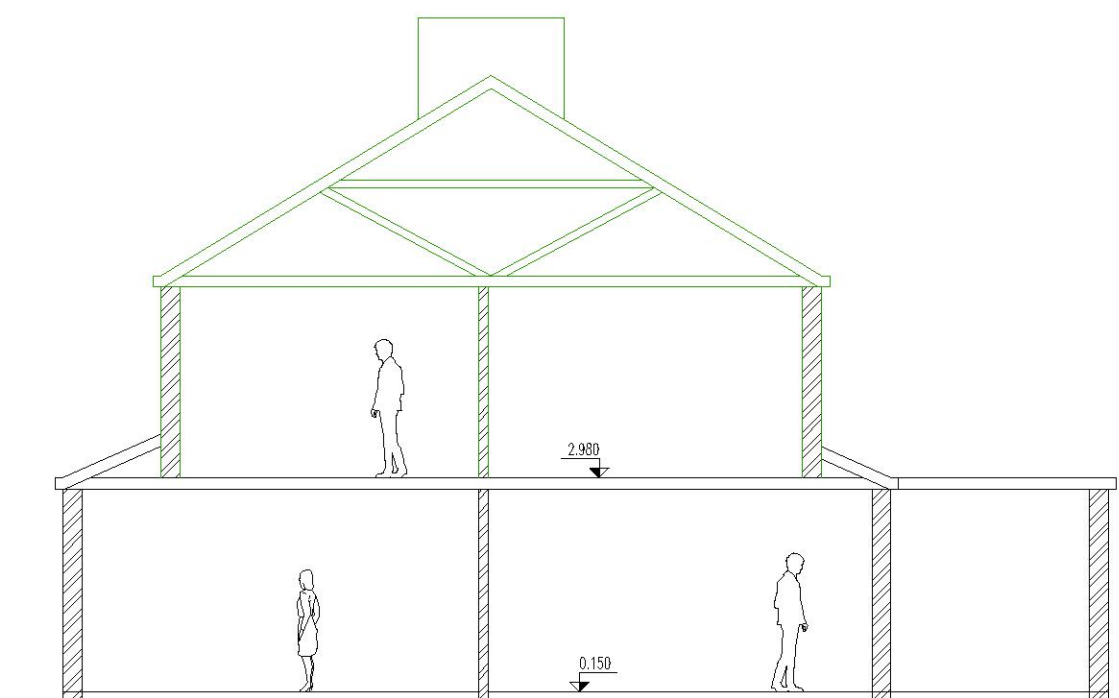



Proposed Flank Elevation
SCALE 1/100

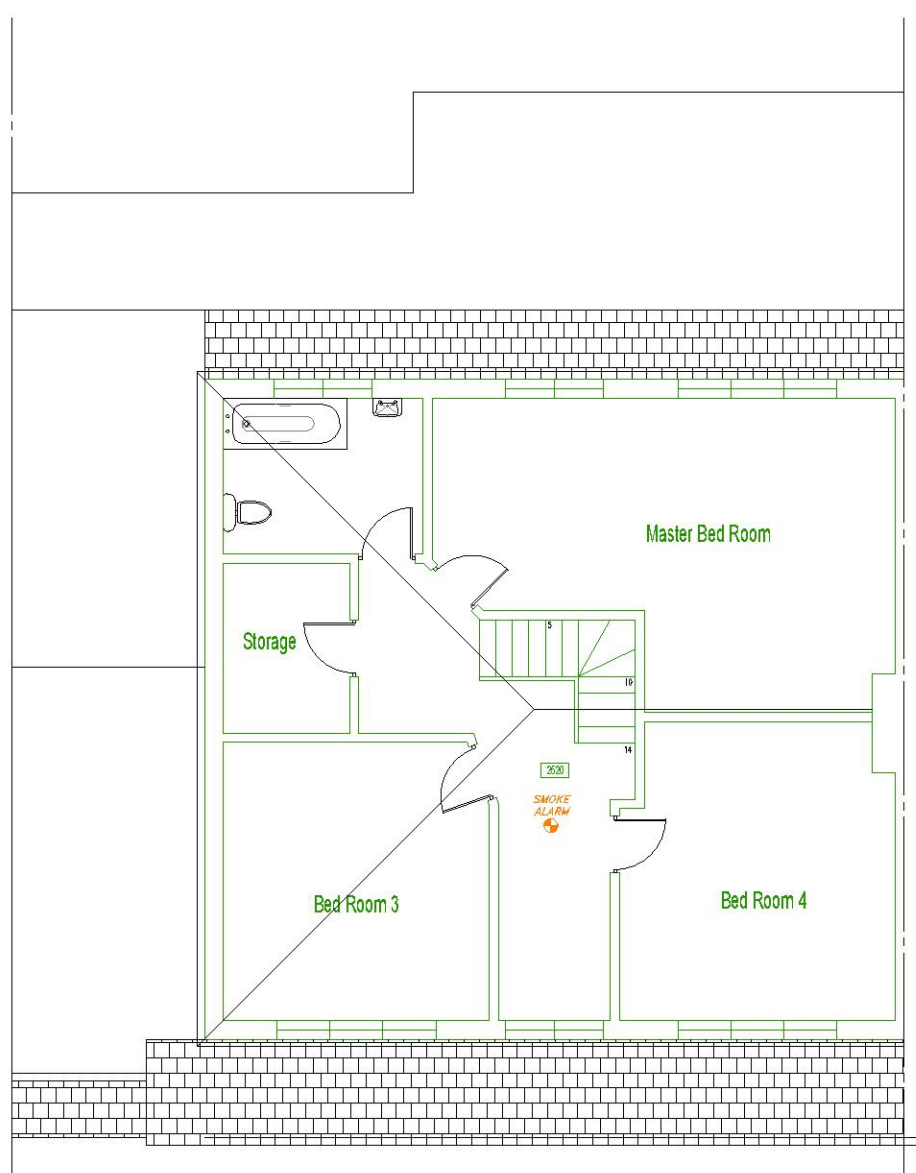

Proposed First Floor Plan
SCALE 1/100

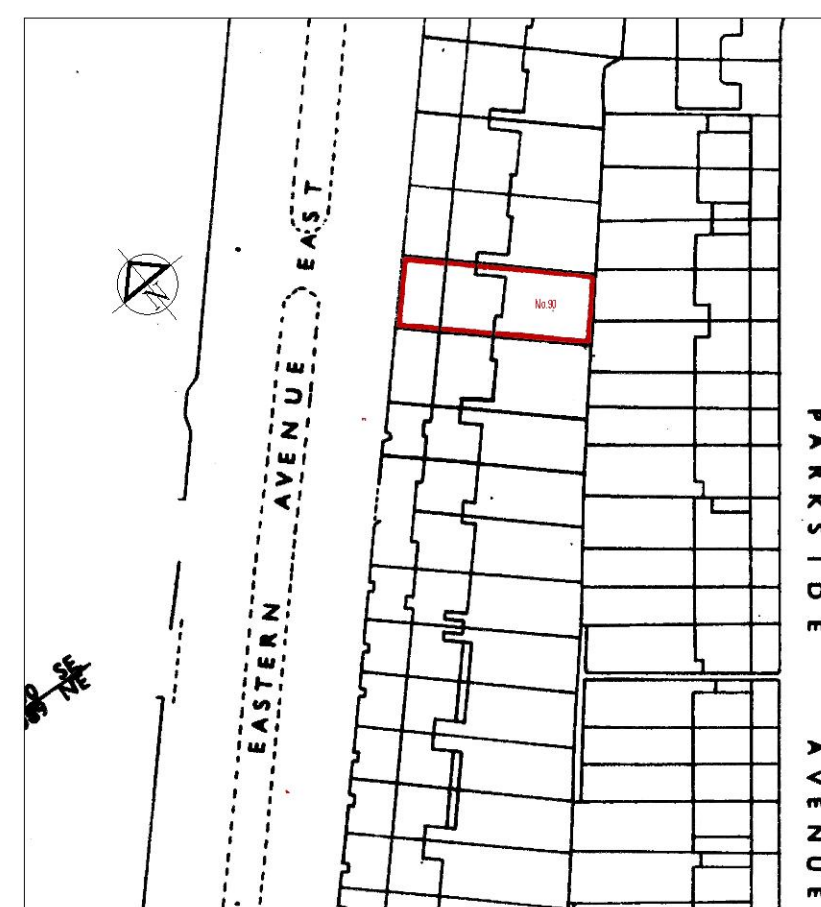


LOCATION PLAN 1:1250

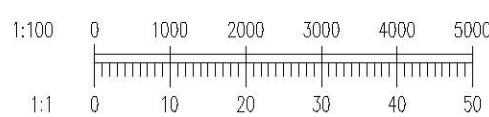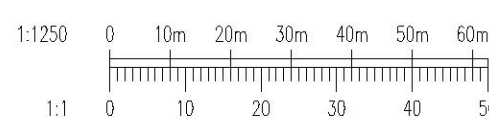


GENERAL NOTES

Dimensions are not to be scaled from this drawing. Use only written dimensions. Contractors must verify all dimensions before starting work and any discrepancies are to be reported to A. Lundie. All survey information has been provided by A. Lundie.

1. This drawing is to be read in conjunction with all relevant planning application documents.

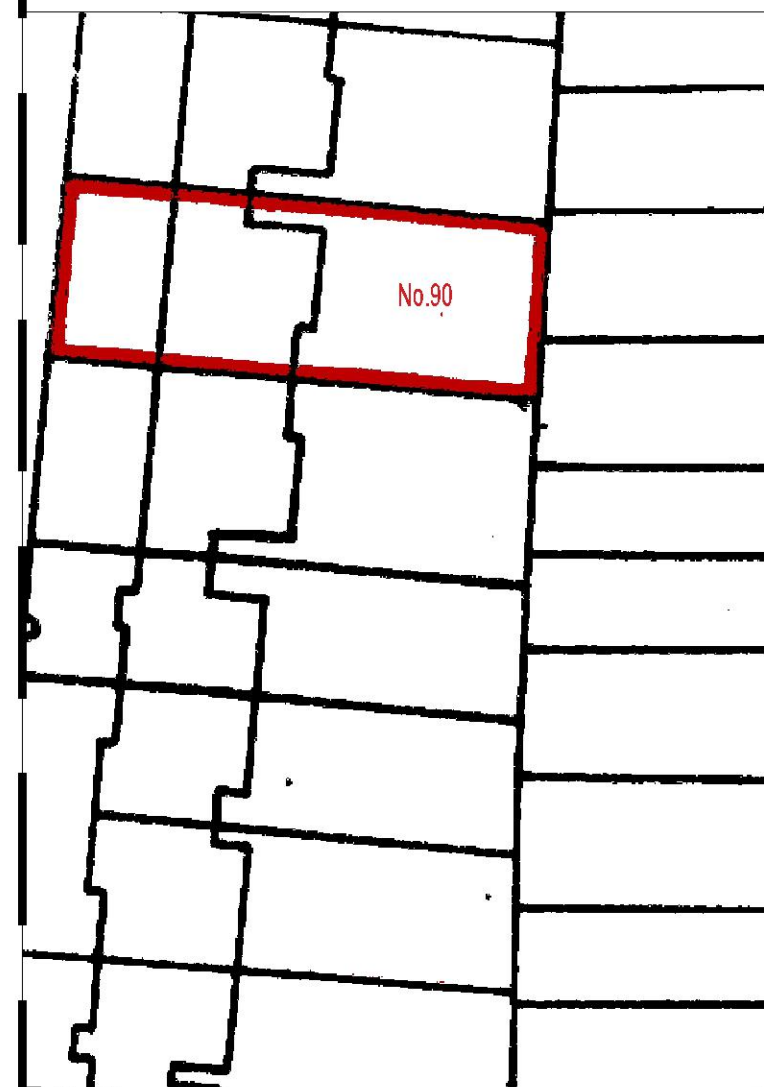

BLOCK PLAN 1:500

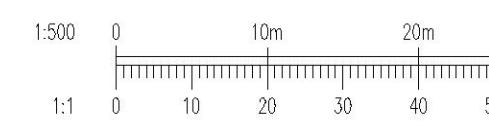

9 October 2021
-- Record Copy --
12:54

A01	09.10.21	ISSUED FOR PLANNING	AKL
REV:	DATE	DESCRIPTION	BY

AMENDMENTS

PROJECT:-
FIRST FLOOR & ROOF EXTENSION

TITLE:-
90 EASTERN AVENUE EAST
ROMFORD RM1 4DT
EXISTING & PROPOSED

CLIENT:-
Sunita

Drew Design
29 Lloyds Way, Beckenham BR3 3OT
Telephone: 07985-408155

PLANNING

Designed by:-	A. LUNDIE	Checked by:-	sunita	Project No:-	
Drawn by:-	A. LUNDIE	Date:-	Oct 2021	AKL/01/EX&PRO	
Scales:-		Computer File No:-			
ask to signed documents only	A1 @ AS SHOWN			01	Revision

EASTERN 01/2021

A01