



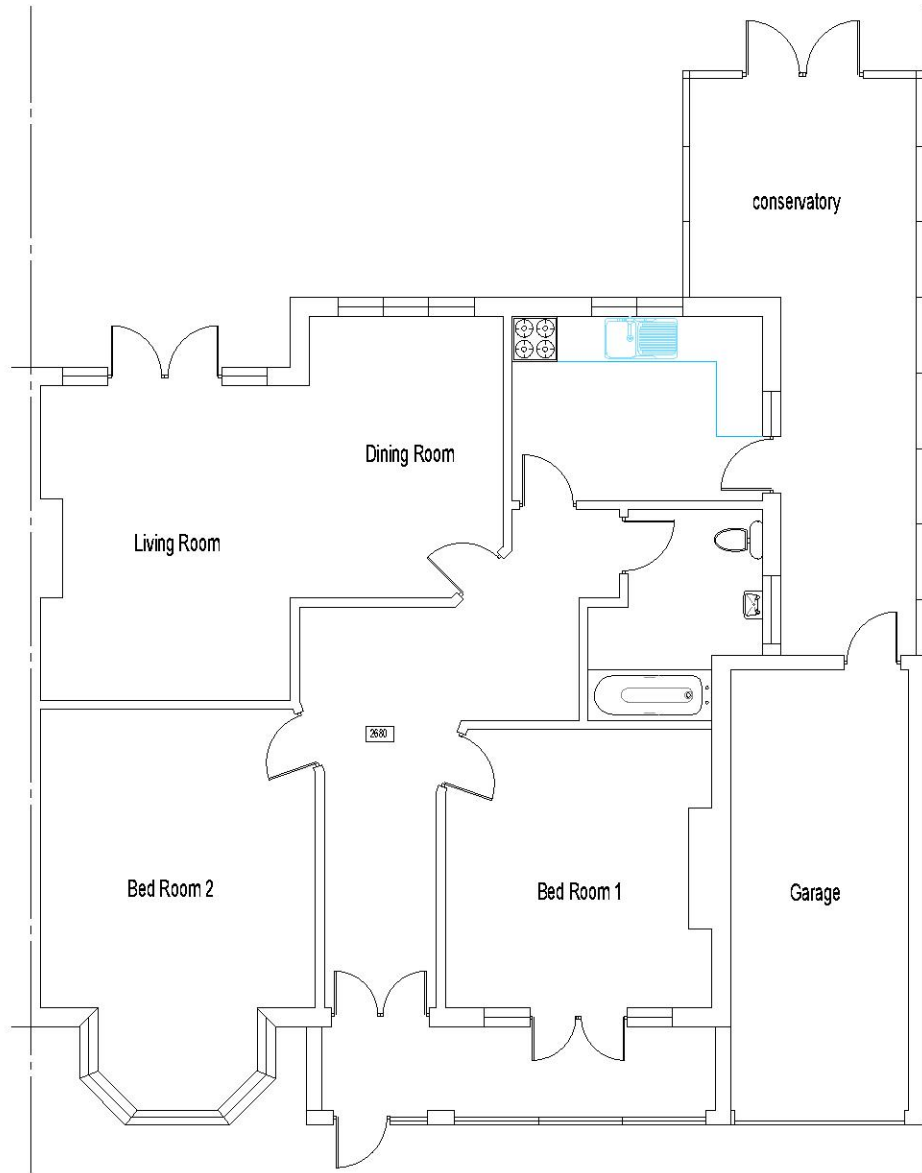

Existing Ground Floor Plan
SCALE 1/100

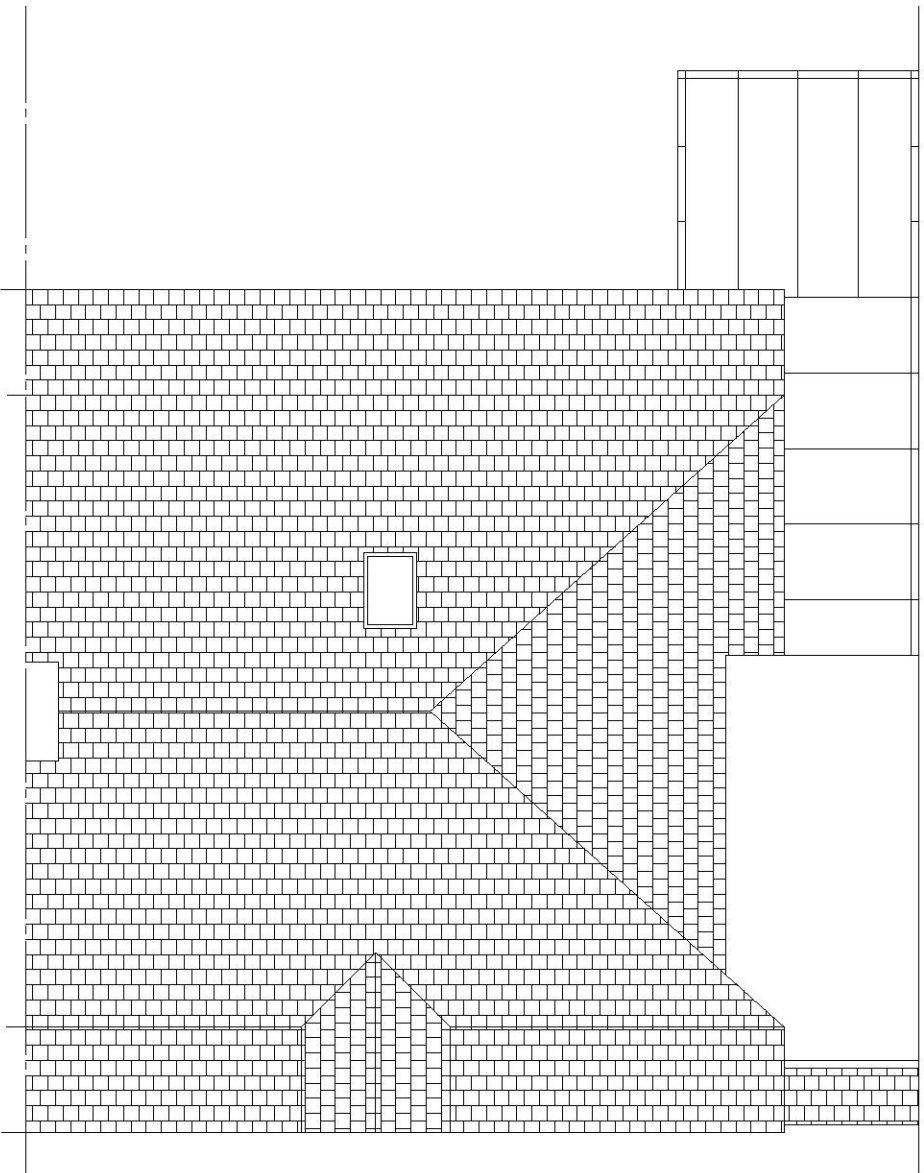


Existing Roof Plan
SCALE 1/100




Existing Front Elevation
SCALE 1/100




Existing Rear Elevation
SCALE 1/100

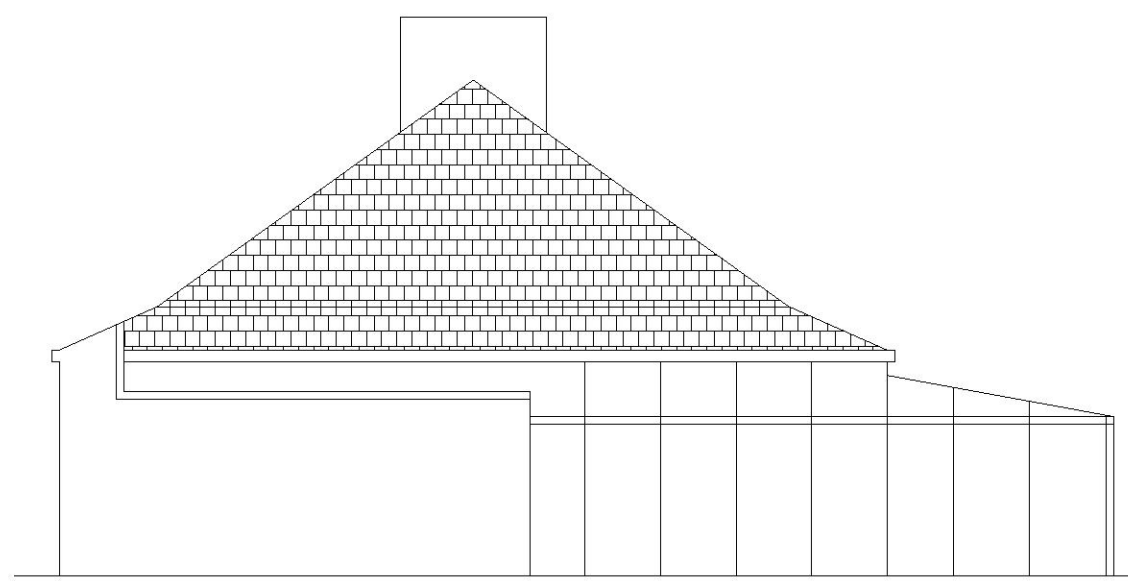


Existing Side Elevation
SCALE 1/100

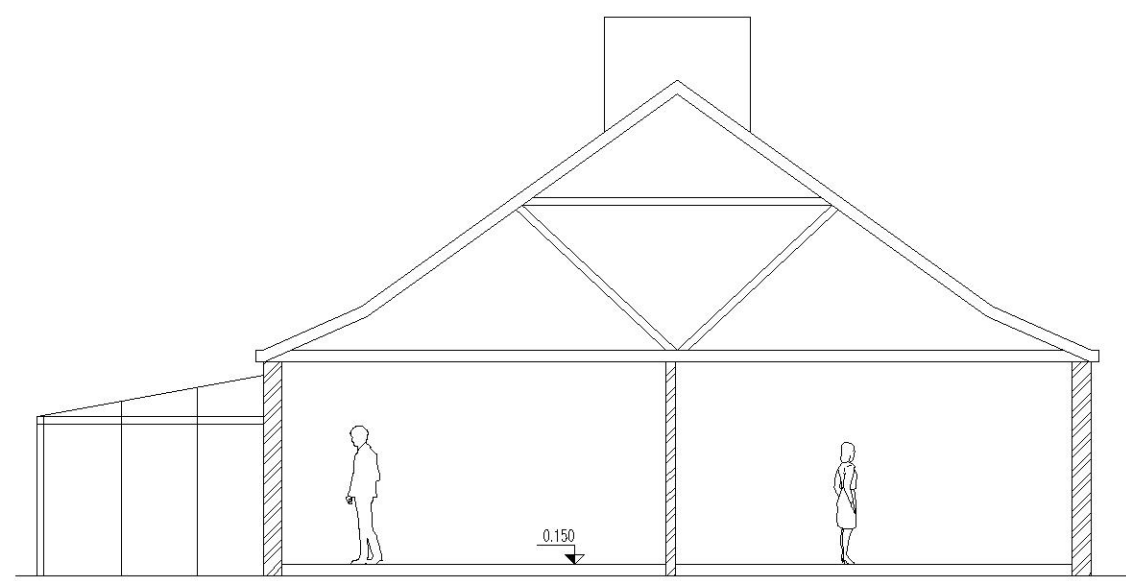


Existing Flank Elevation
SCALE 1/100

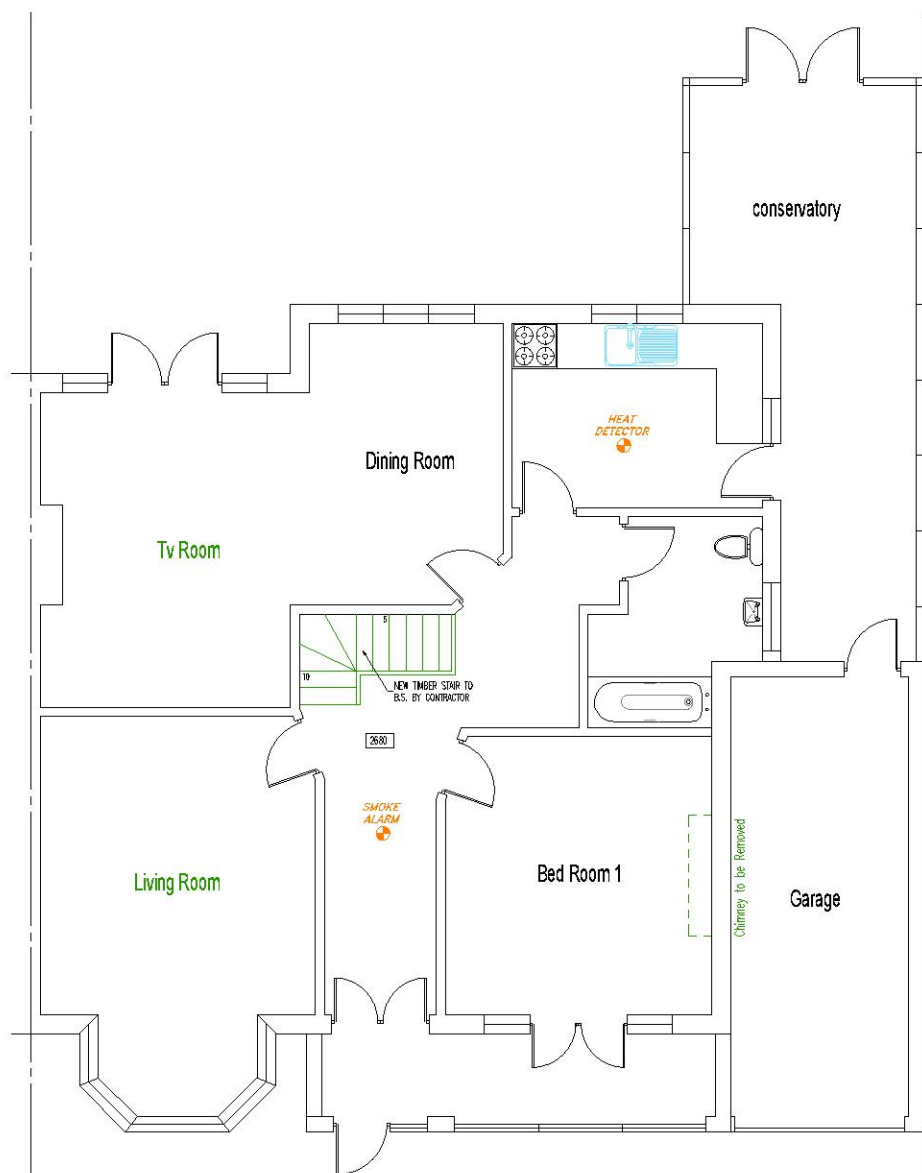

Proposed Ground Floor Plan
SCALE 1/100

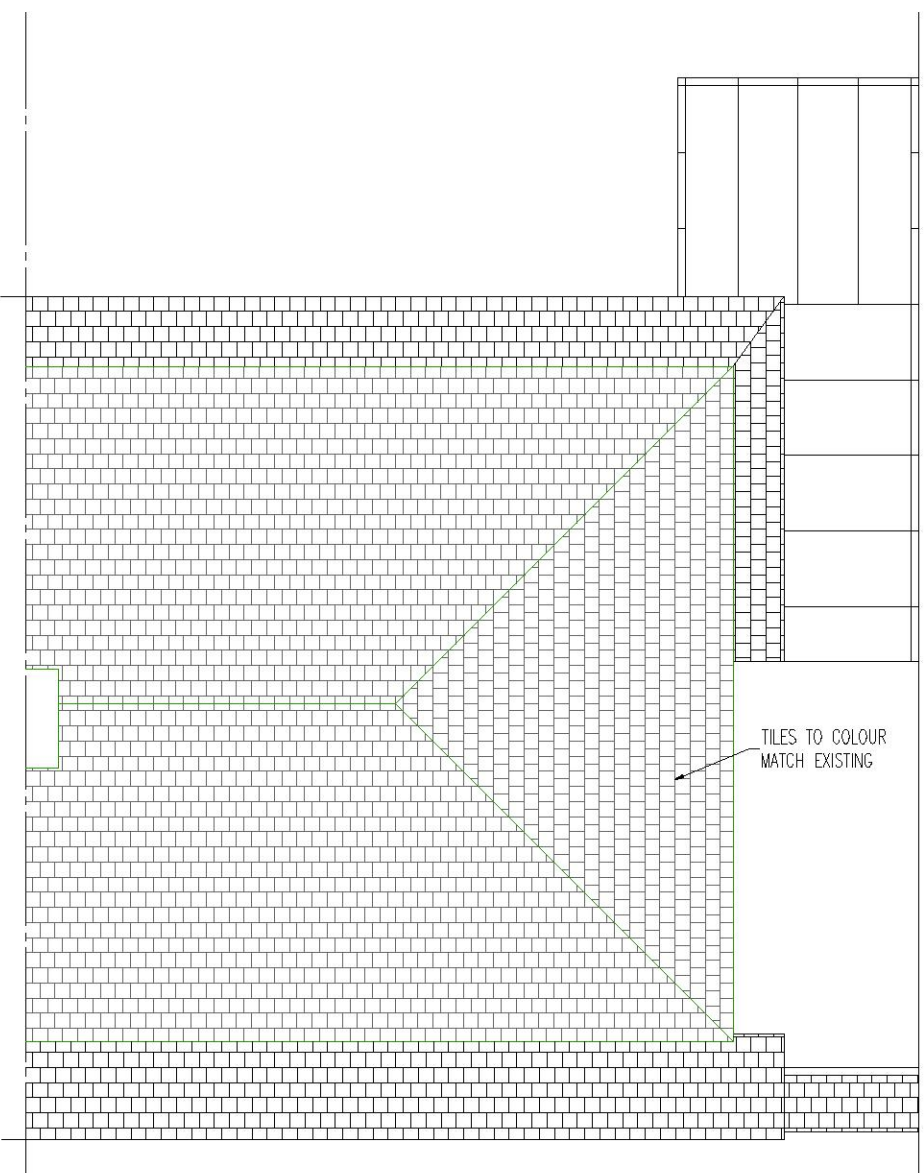


Proposed Roof Plan
SCALE 1/100

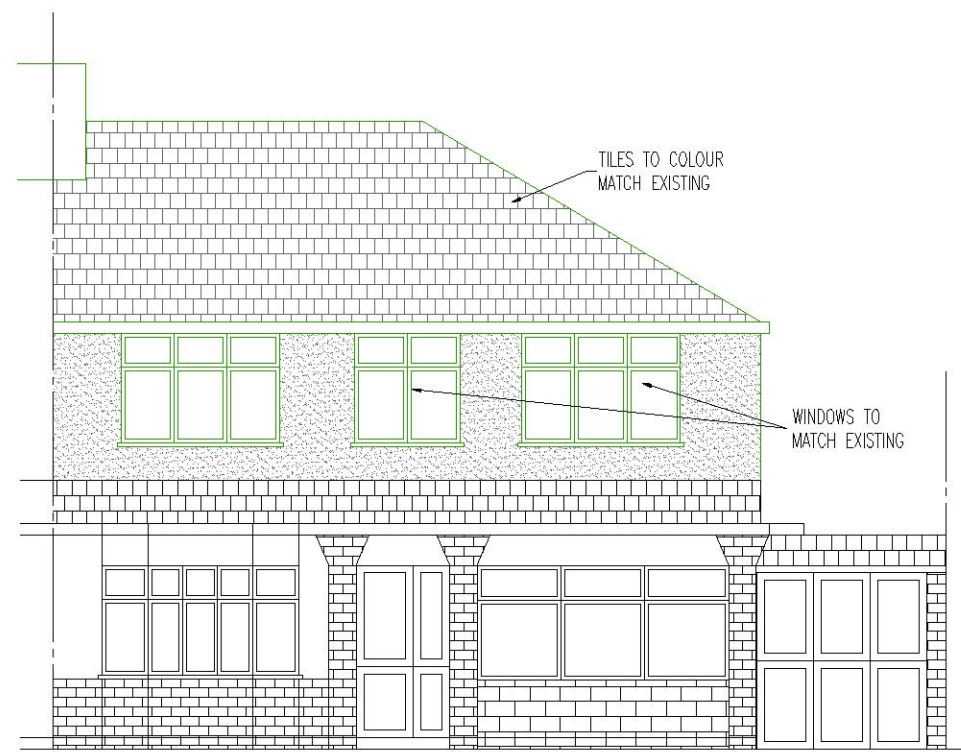


Proposed Front Elevation
SCALE 1/100




Proposed Rear Elevation
SCALE 1/100

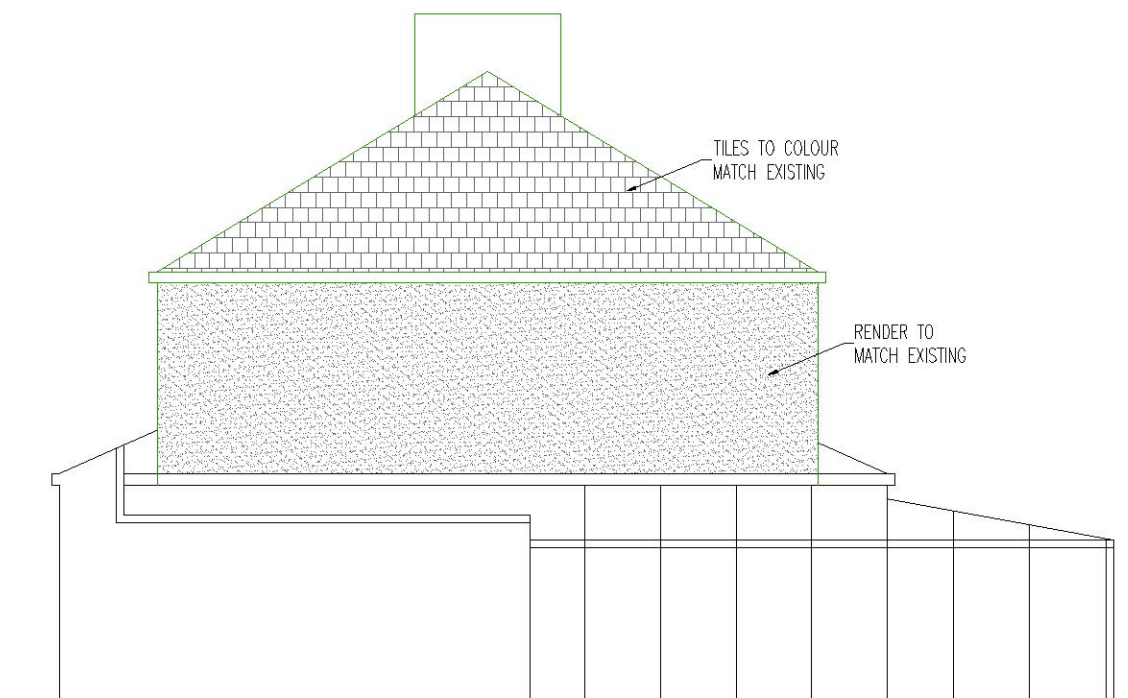


Proposed Side Elevation
SCALE 1/100

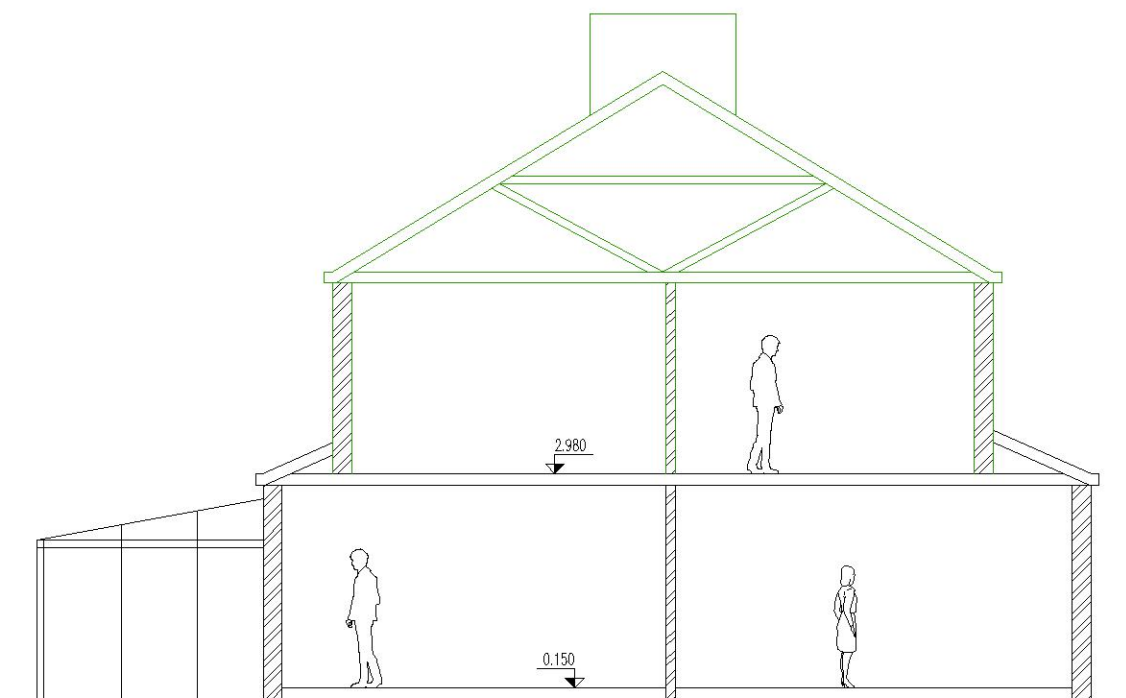



Proposed Flank Elevation
SCALE 1/100

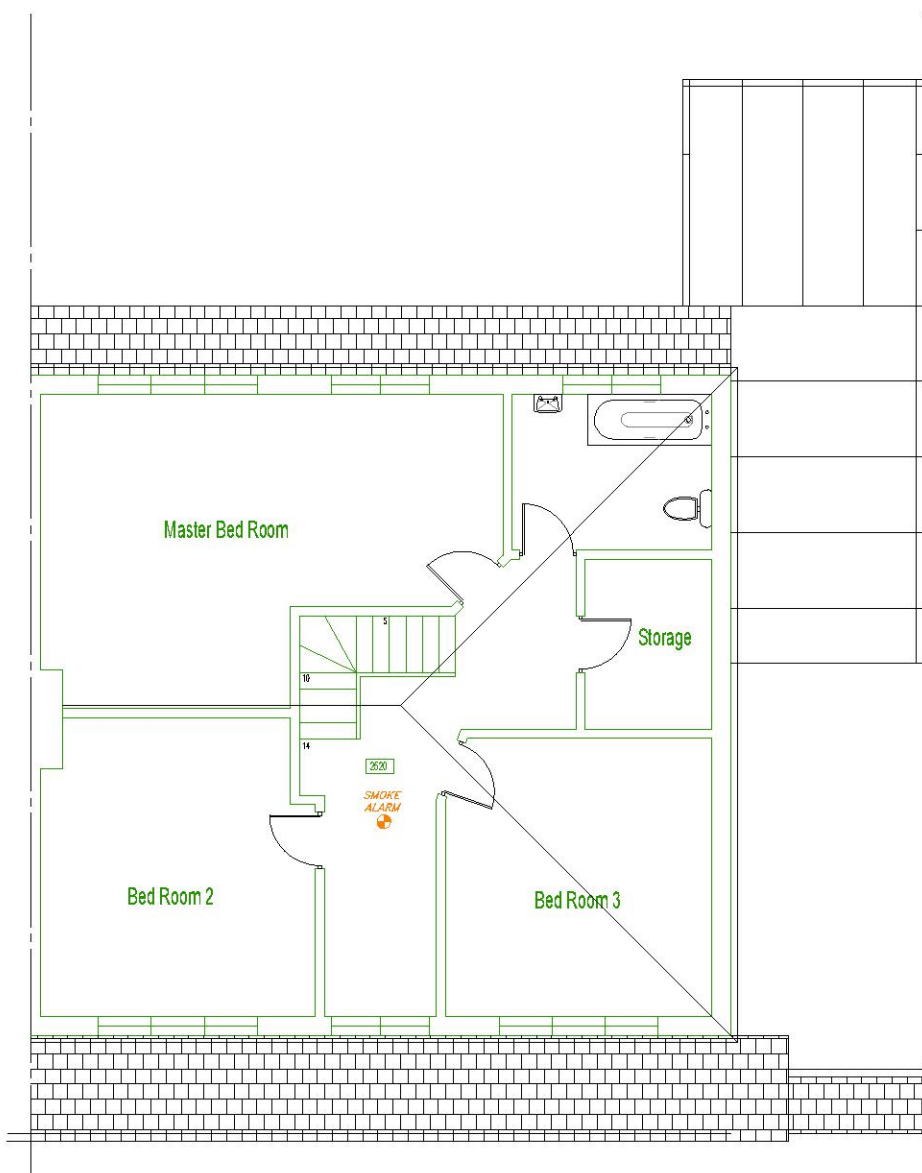

Proposed First Floor Plan
SCALE 1/100

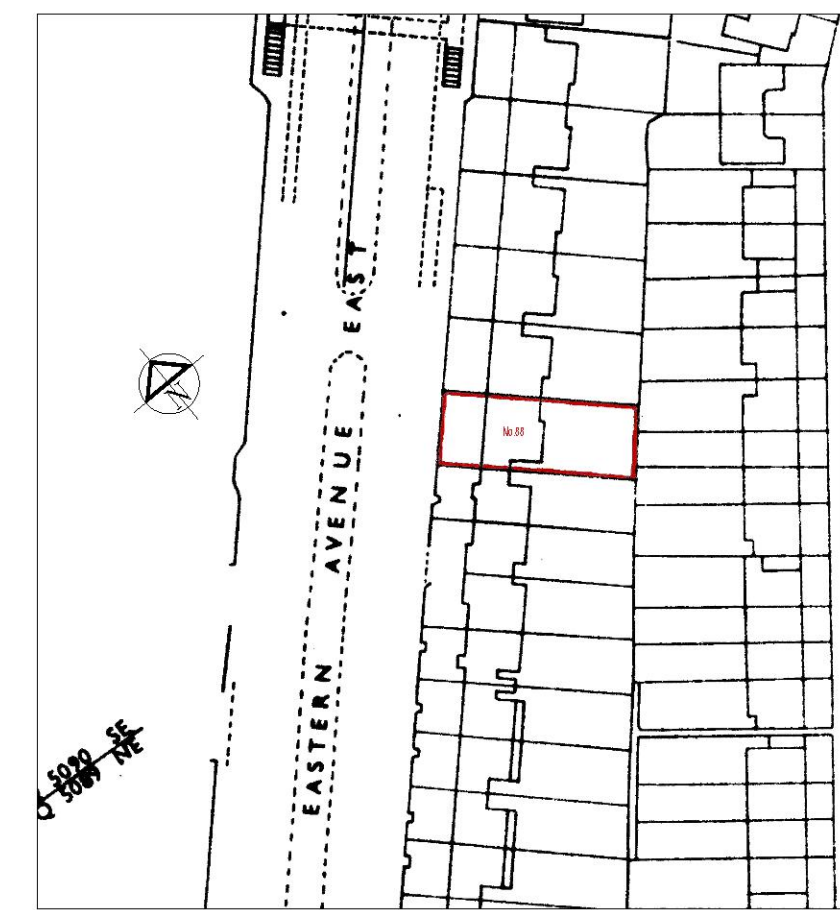


LOCATION PLAN 1:1250

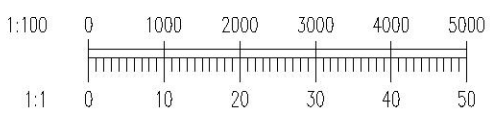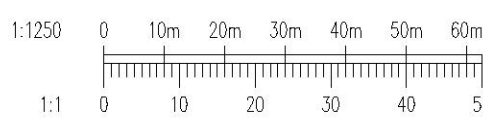


GENERAL NOTES

Dimensions are not to be scaled from this drawing. Use only written dimensions. Contractors must verify all dimensions before starting work and any discrepancies are to be reported to A. Lundie. All survey information has been provided by A. Lundie.

1. This drawing is to be read in conjunction with all relevant planning application documents.

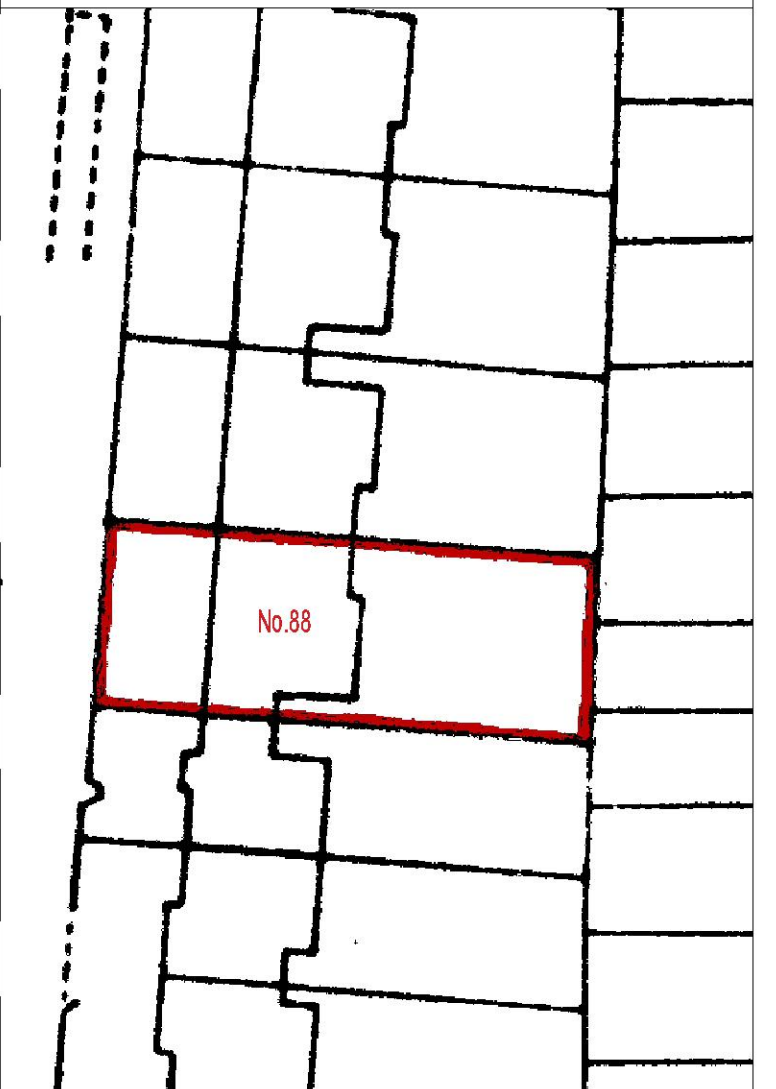

BLOCK PLAN 1:500

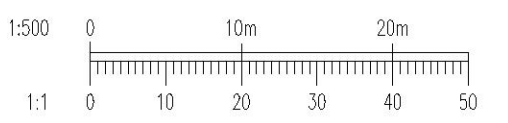

7 October 2021
-- Record Copy --
21:12

A01	06.10.21	ISSUED FOR PLANNING	AKL
REV:	DATE	DESCRIPTION	BY

PROJECT:-		AMENDMENTS
FIRST FLOOR & ROOF EXTENSION		
TITLE:-		
88 EASTERN AVENUE EAST ROMFORD RM1 4DT		
EXISTING & PROPOSED		

CLIENT:-	Manj
----------	------

Drew Design
29 Lloyds Way, Beckenham BR3 3OT
Telephone: 07985-408155

Drawing Status:-					PLANNING				
Designed by:-		A. LUNDIE		Checked by:-		Manj		Project No:-	
Drawn by:-		A. LUNDIE		Date:-		Oct 2021		AKL/01/EX&PRO	
Scales:-		A1 @ AS SHOWN		Computer File No:-		01		Revision	
web to signed document only									
EASTERN		01/2021						A01	