



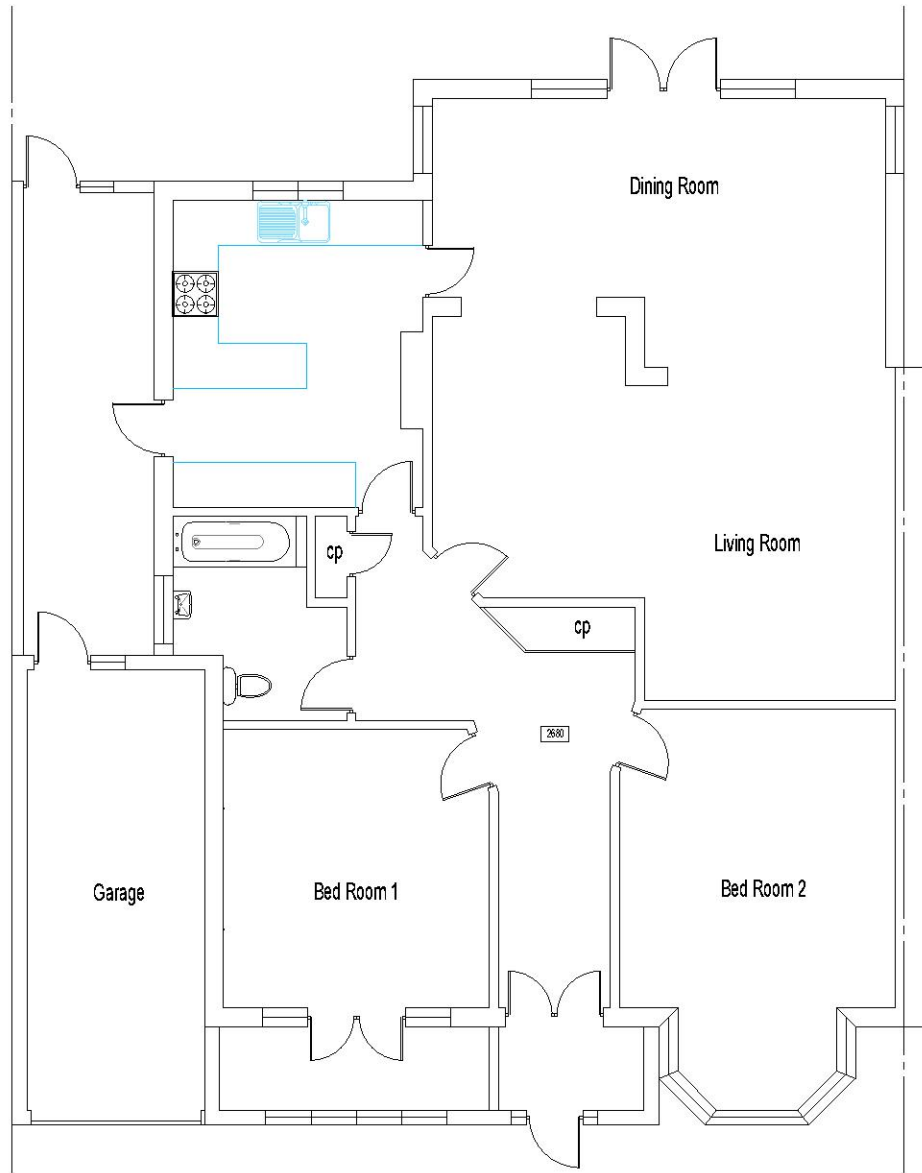


Existing Ground Floor Plan
SCALE 1/100

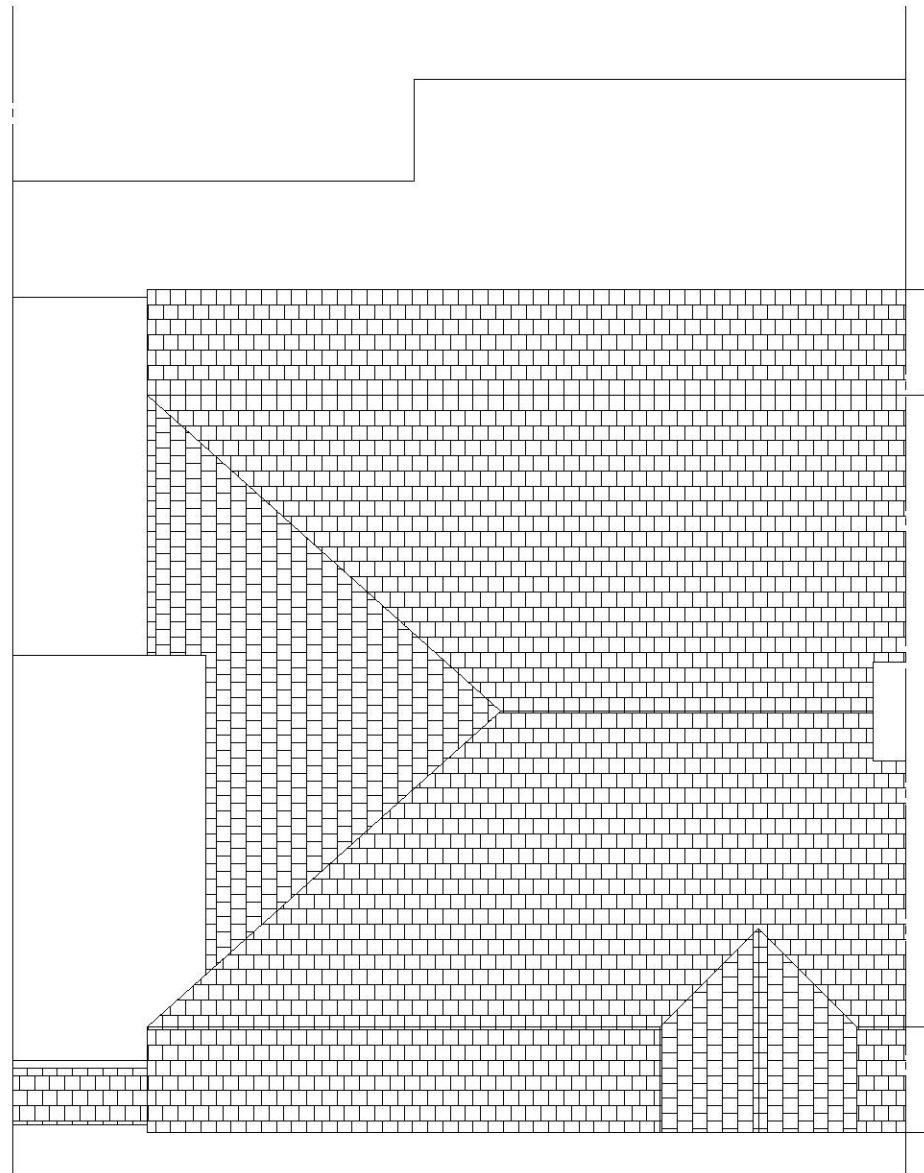


Existing Roof Plan
SCALE 1/100




Existing Front Elevation
SCALE 1/100

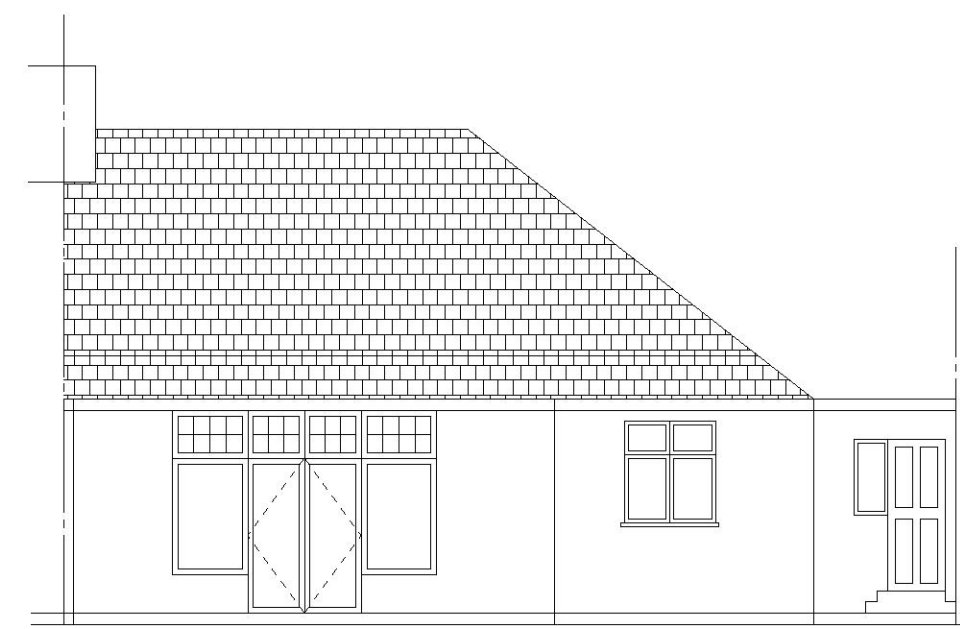


Existing Rear Elevation
SCALE 1/100

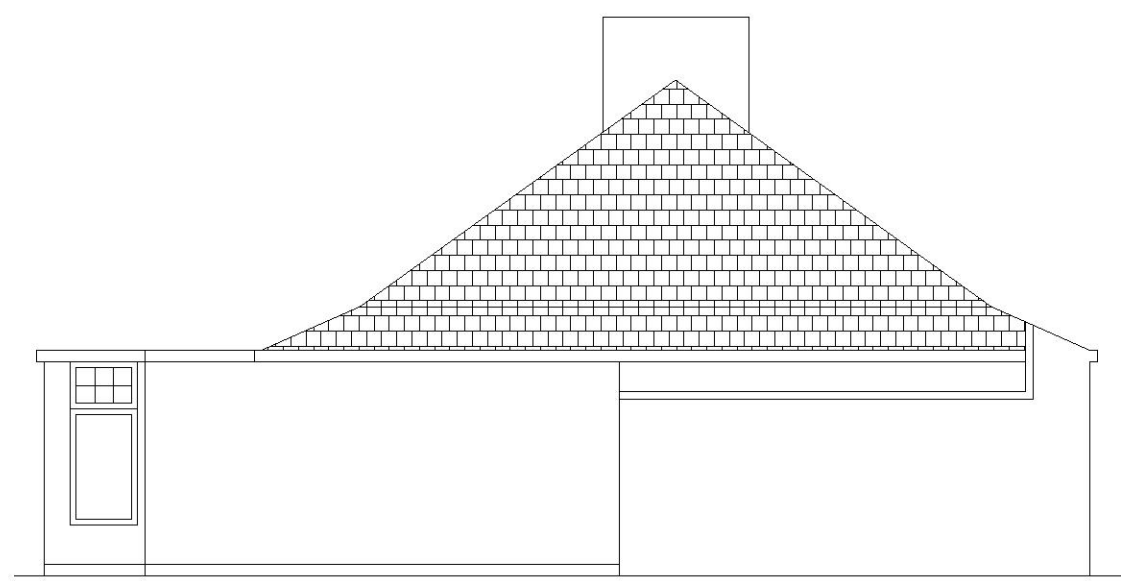


Existing Side Elevation
SCALE 1/100

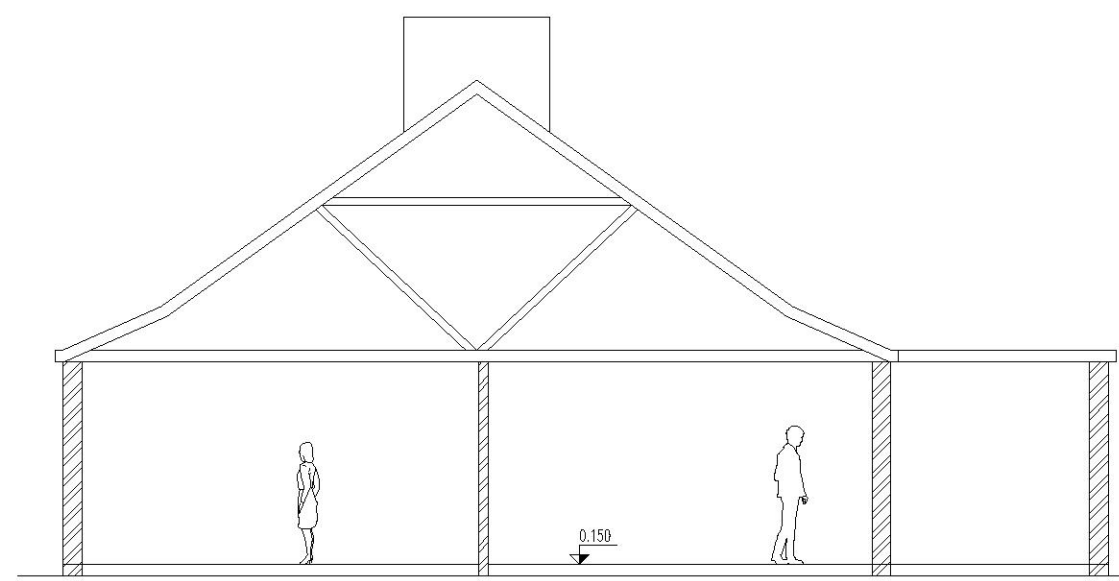

Existing Flank Elevation
SCALE 1/100

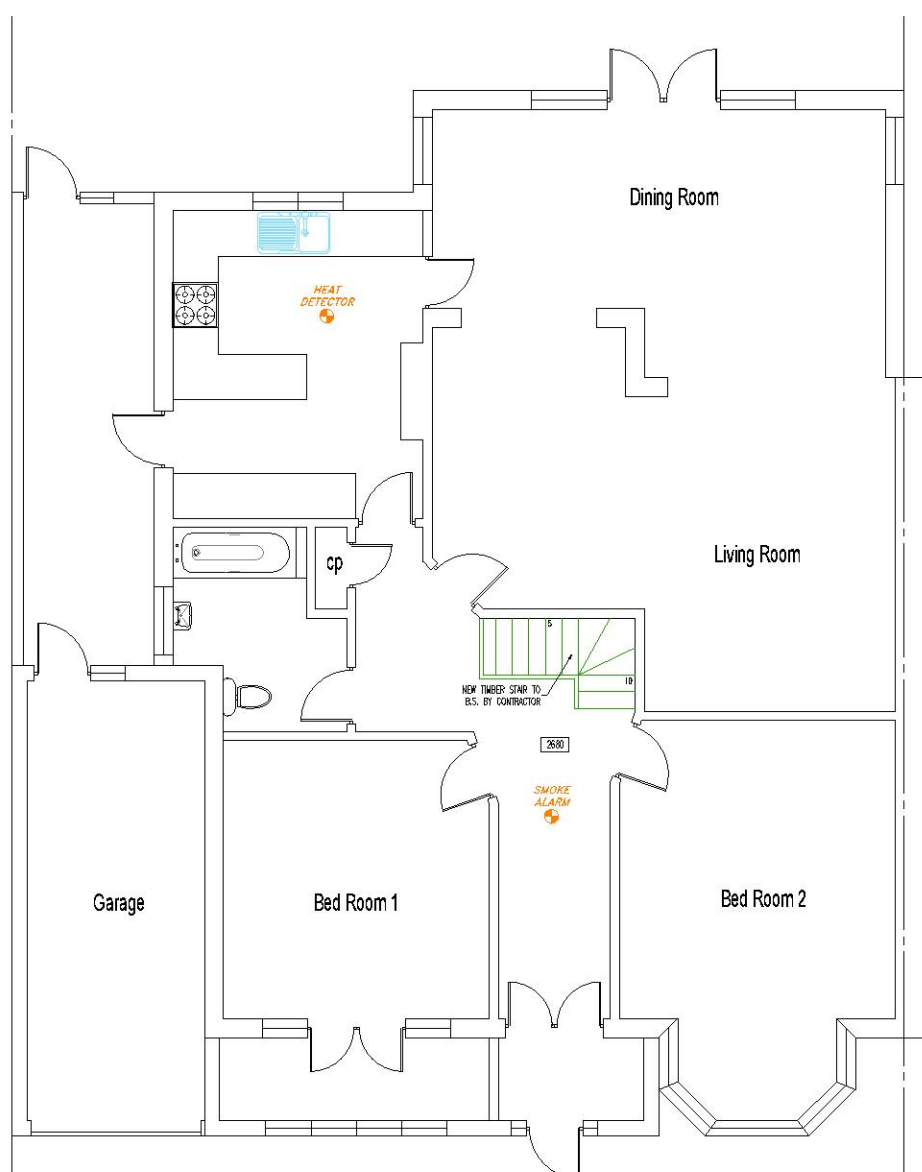

Proposed Ground Floor Plan
SCALE 1/100

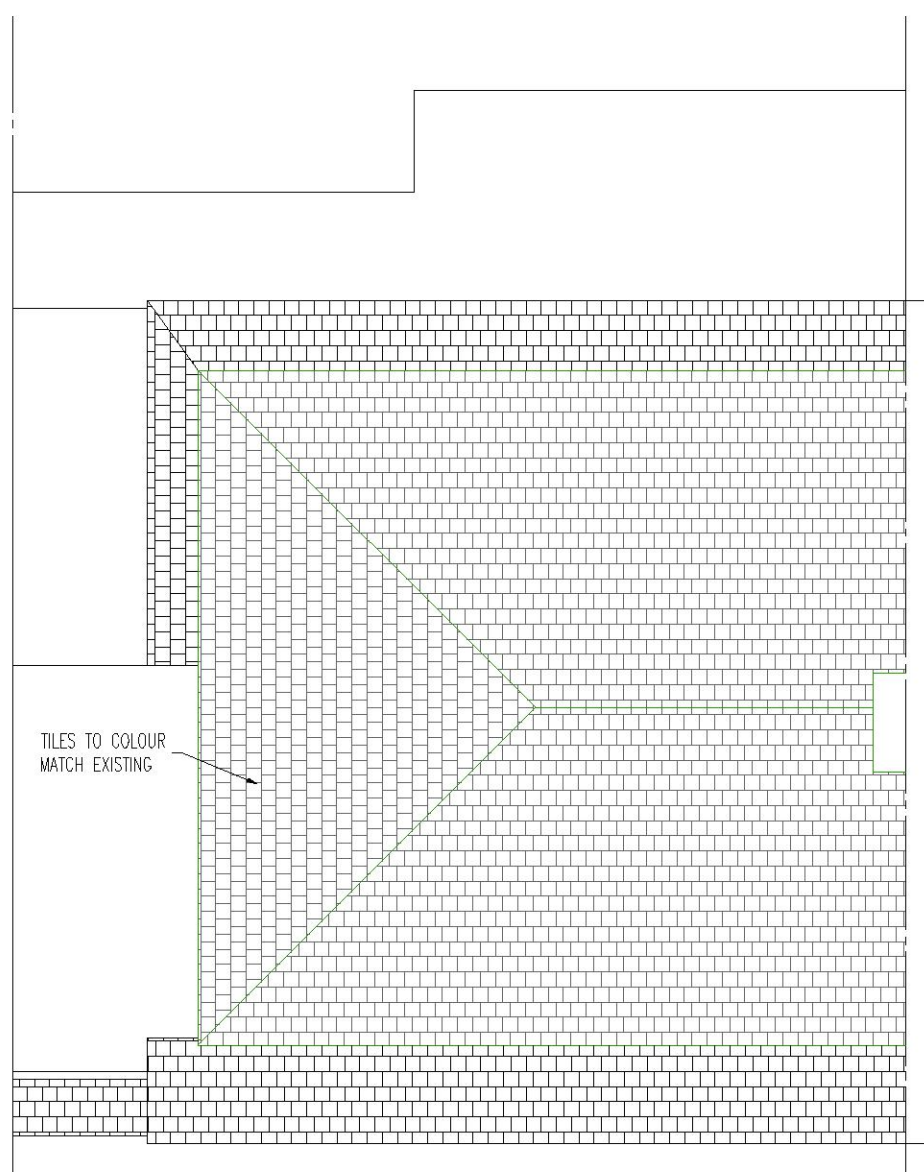


Proposed Roof Plan
SCALE 1/100




Proposed Front Elevation
SCALE 1/100




Proposed Rear Elevation
SCALE 1/100

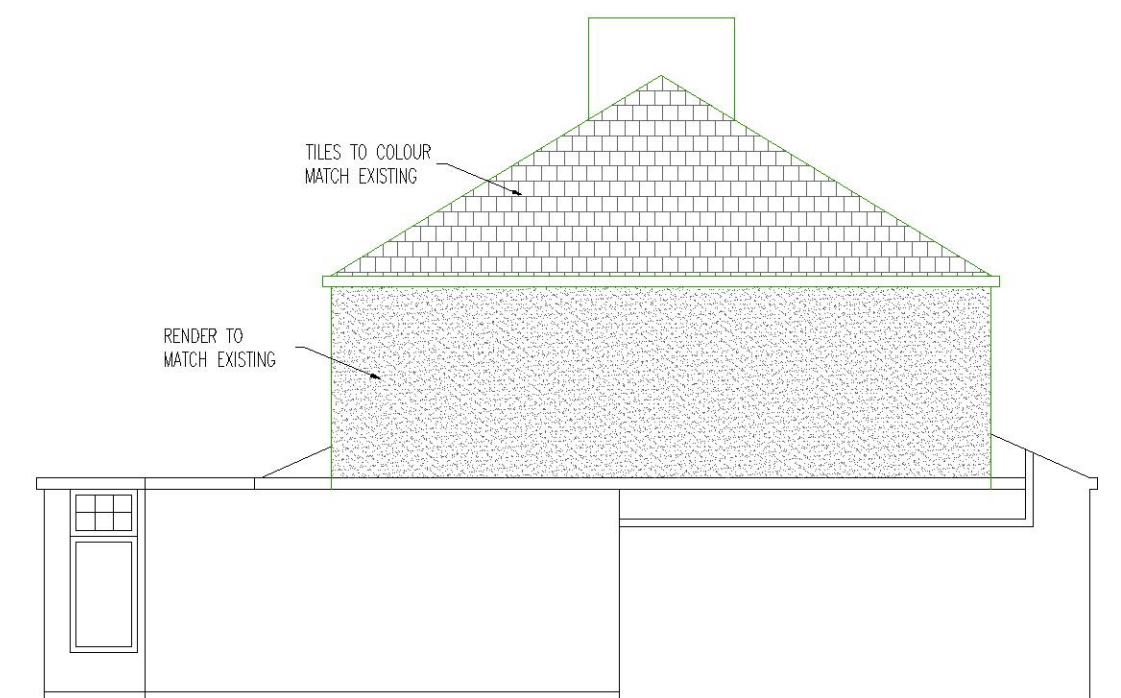


Proposed Side Elevation
SCALE 1/100

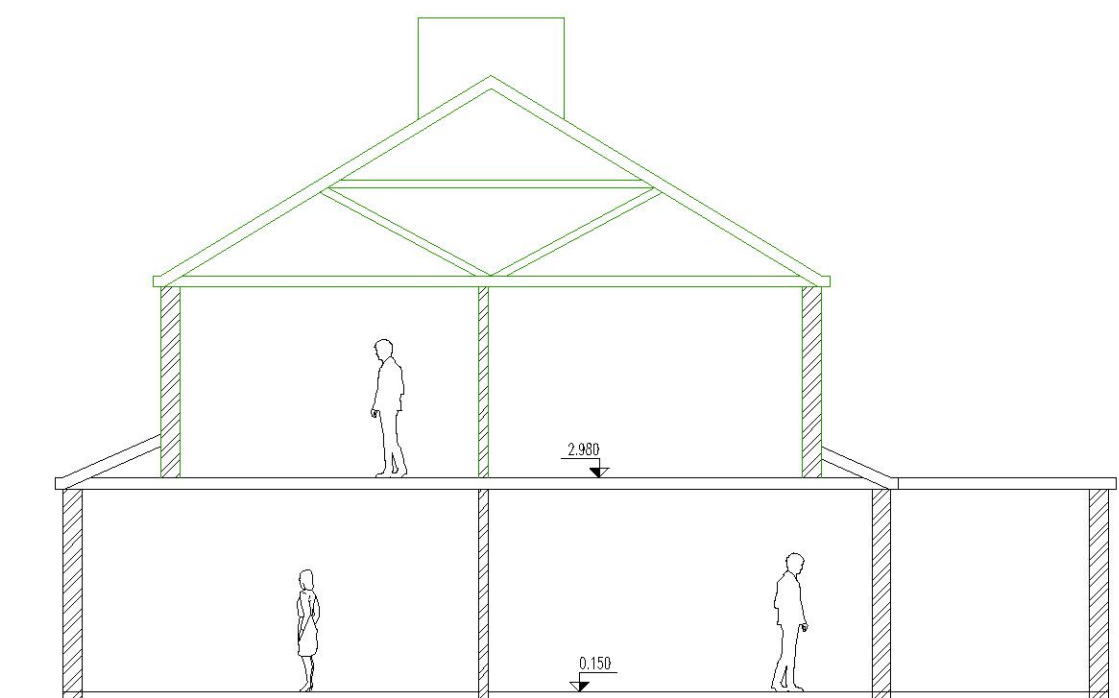



Proposed Flank Elevation
SCALE 1/100

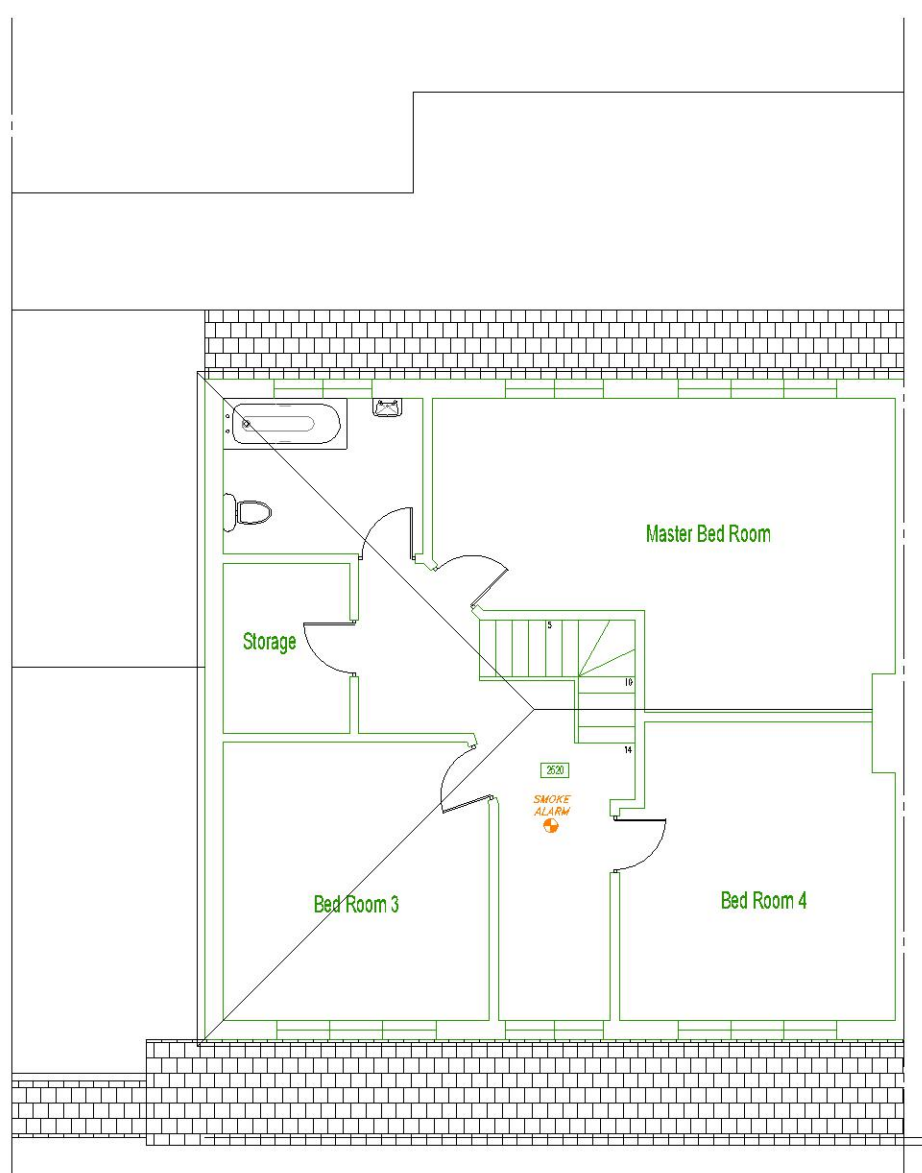

Proposed First Floor Plan
SCALE 1/100

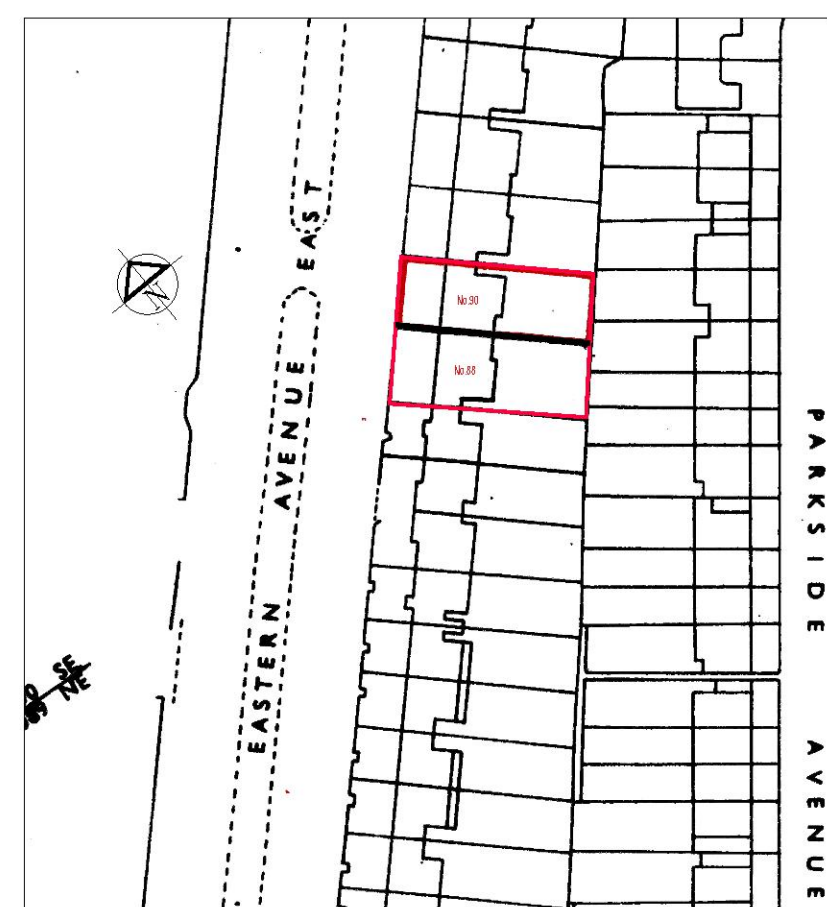


LOCATION PLAN 1:1250

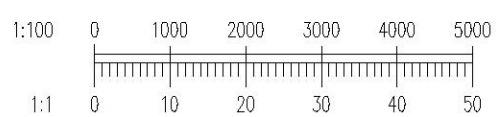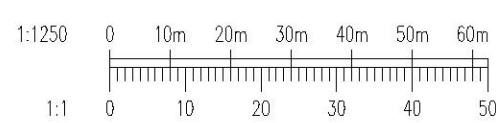


GENERAL NOTES

Dimensions are not to be scaled from this drawing. Use only written dimensions. Contractors must verify all dimensions before starting work and any discrepancies are to be reported to A. Lundie. All survey information has been provided by A. Lundie.

1. This drawing is to be read in conjunction with all relevant planning application documents.

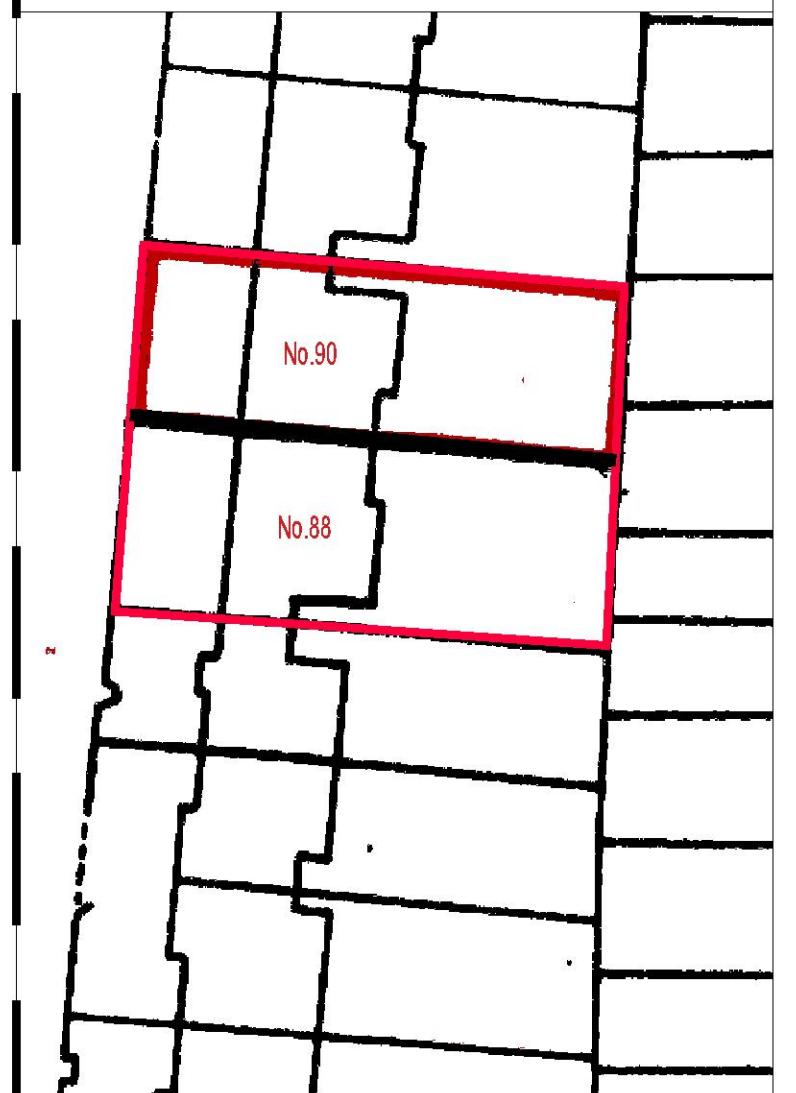

BLOCK PLAN 1:500

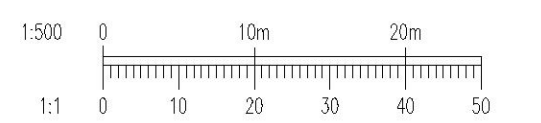

7 October 2022
-- Record Copy --
07:49

AD2	07.10.22	BLOCK PLAN AND TITLE REVISED TO SUIT COUNCIL.	AKL
AD1	09.10.21	ISSUED FOR PLANNING	AKL

REV.	DATE	DESCRIPTION	BY
------	------	-------------	----

PROJECT:--
FIRST FLOOR & ROOF EXTENSION

TITLE:--
90 EASTERN AVENUE EAST
ROMFORD RM1 4DT
EXISTING & PROPOSED


CLIENT:--
Sunita

Drew Design
29 Lloyds Way, Beckenham BR3 3OT
Telephone: 07985-408155


Drawing Status:--
PLANNING

Designed by:--	A. LUNDIE	Checked by:--	sunita	Project No:--	
Drawn by:--	A. LUNDIE	Date:--	Oct 2021	AKL/01/EX&PRO	
Scales:--		Computer File No:--			
ask to signed documents only	A1 @ AS SHOWN			01	Revision

EASTERN 90/2021
A02

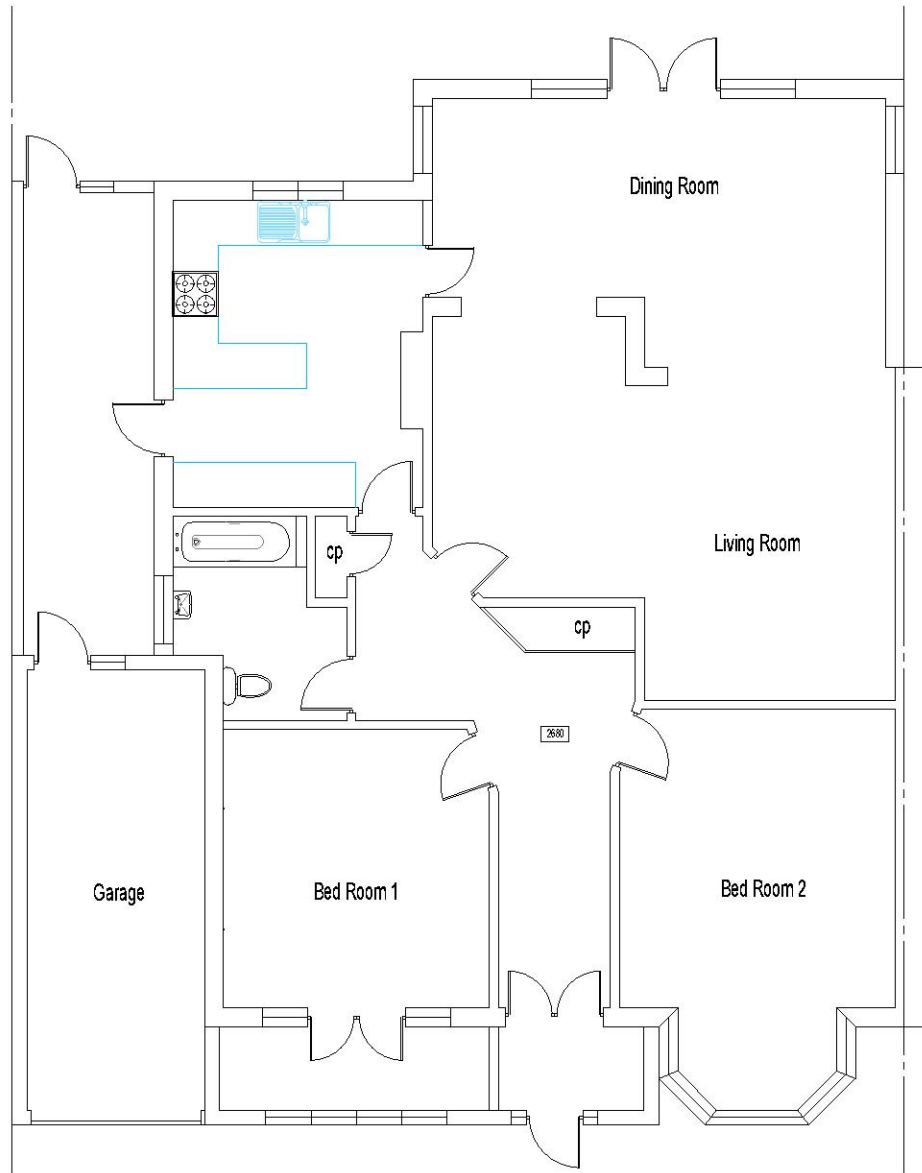


Existing Ground Floor Plan
SCALE 1/100

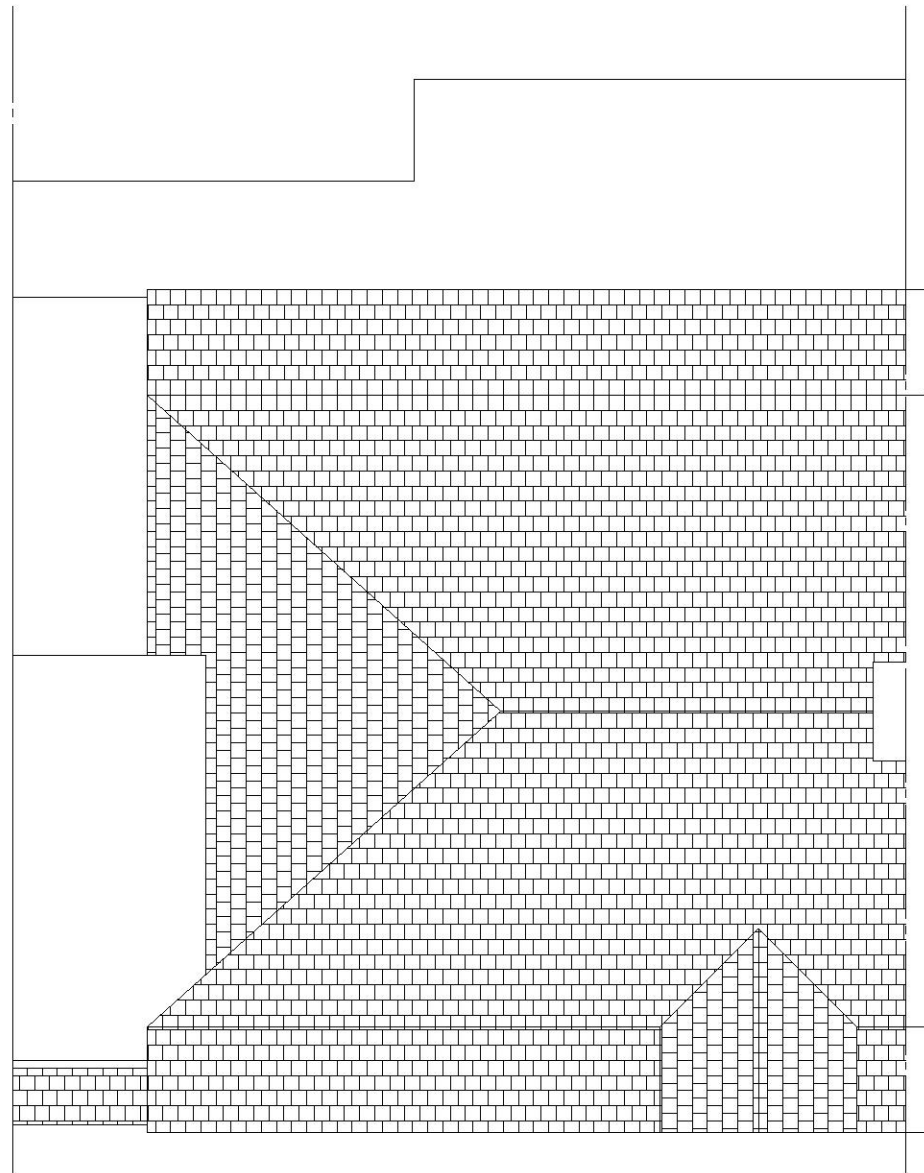


Existing Roof Plan
SCALE 1/100




Existing Front Elevation
SCALE 1/100

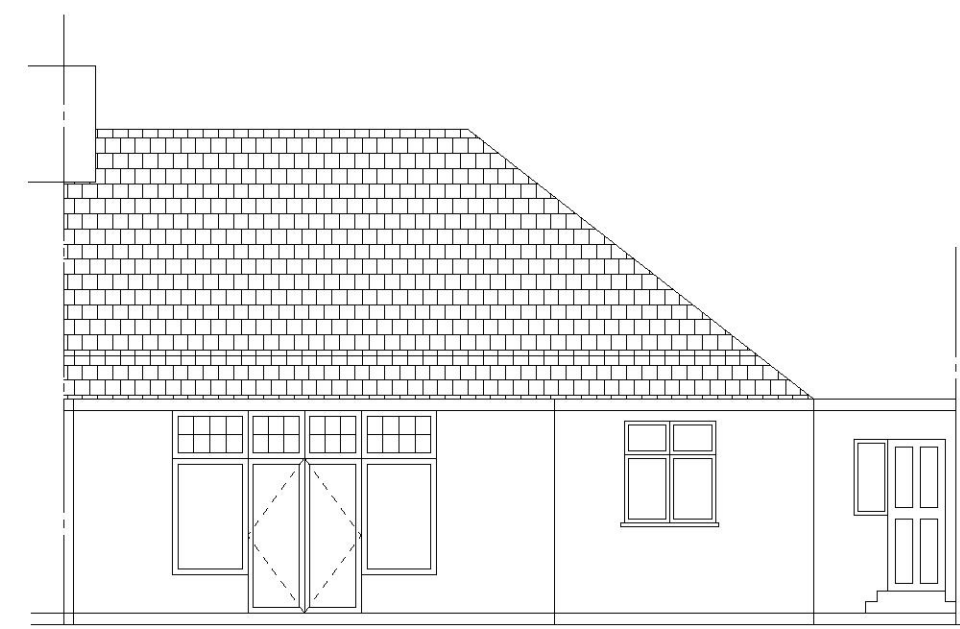


Existing Rear Elevation
SCALE 1/100

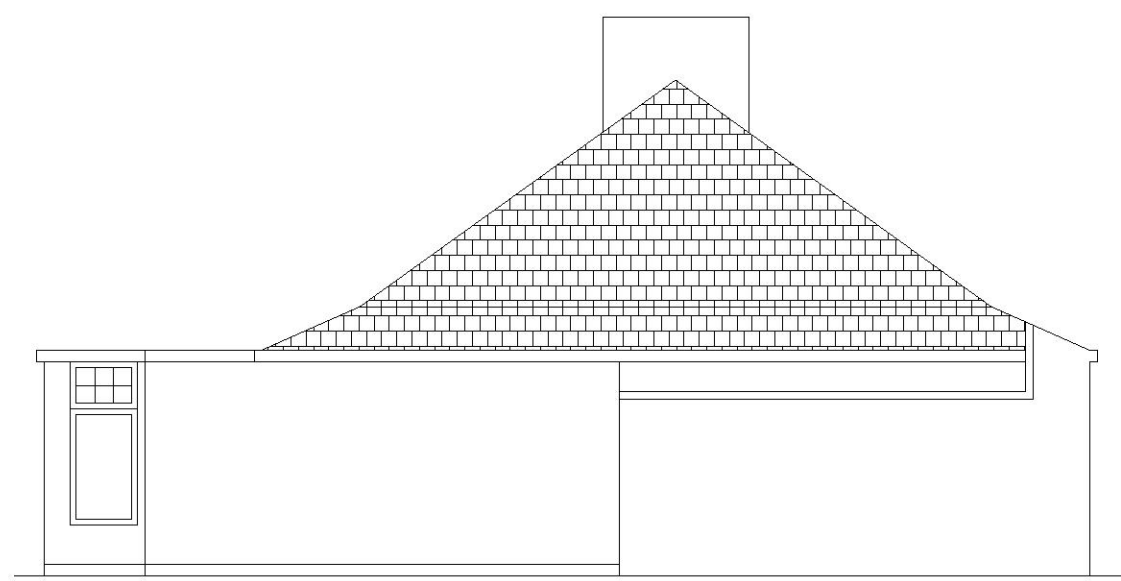


Existing Side Elevation
SCALE 1/100

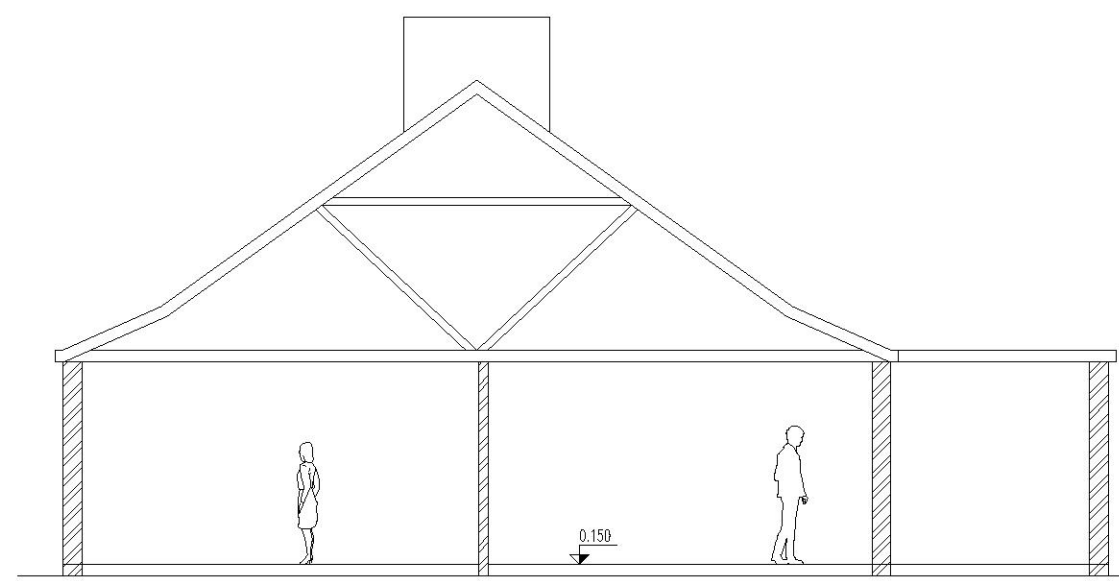

Existing Flank Elevation
SCALE 1/100

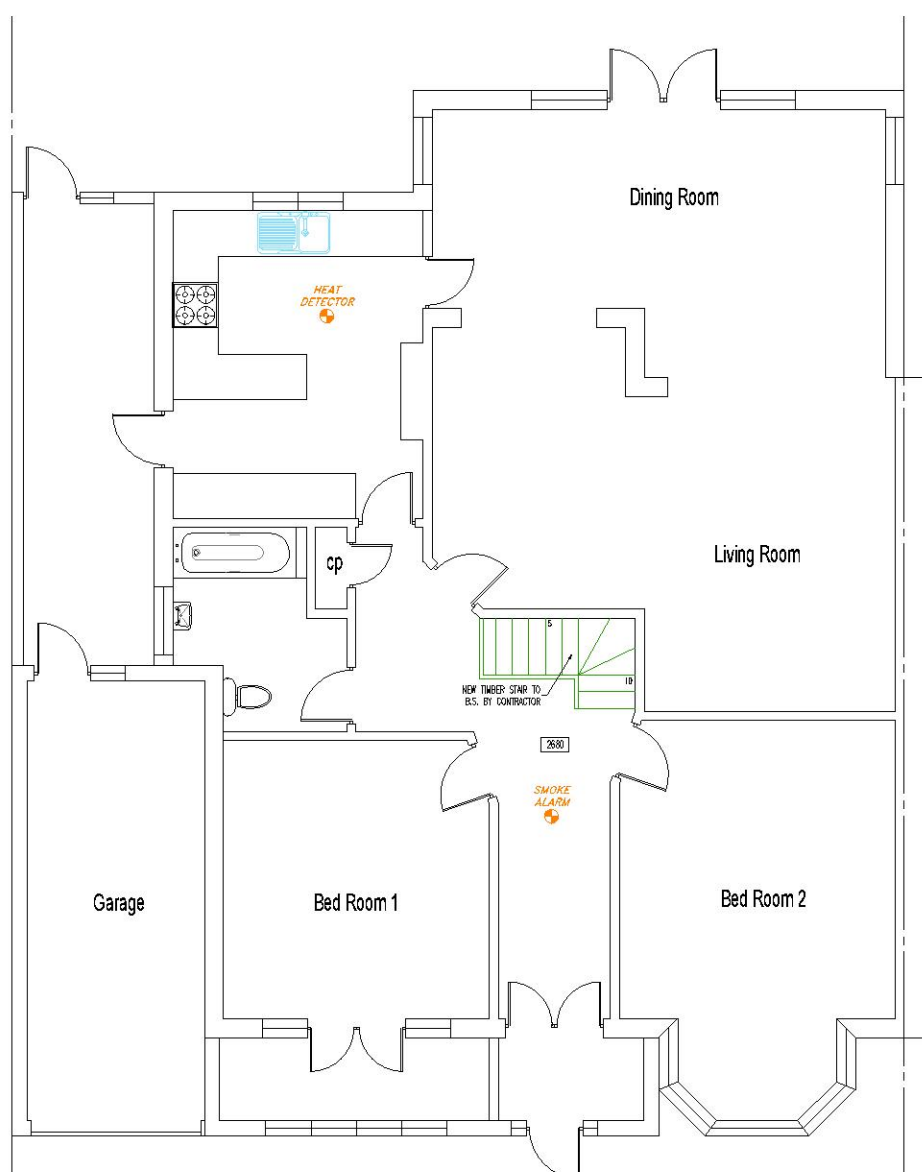

Proposed Ground Floor Plan
SCALE 1/100

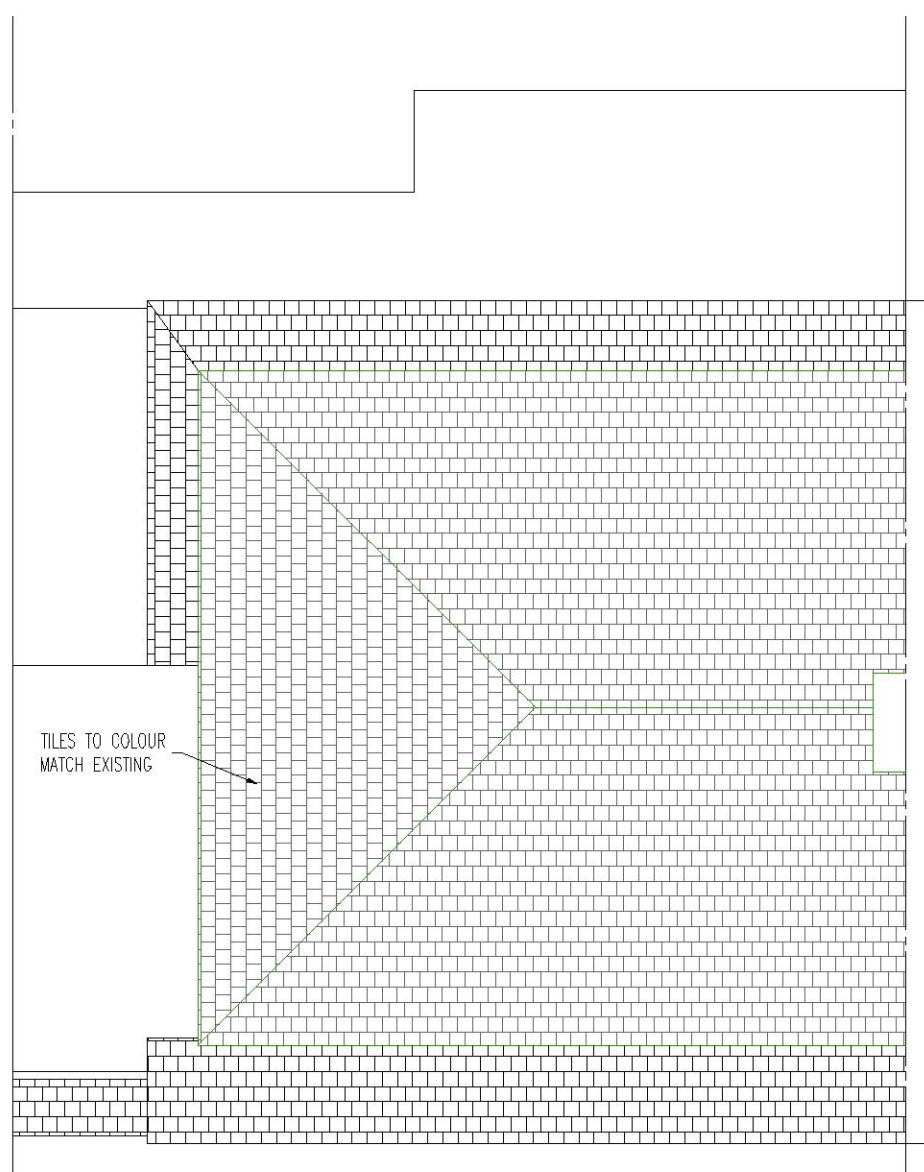


Proposed Roof Plan
SCALE 1/100




Proposed Front Elevation
SCALE 1/100




Proposed Rear Elevation
SCALE 1/100

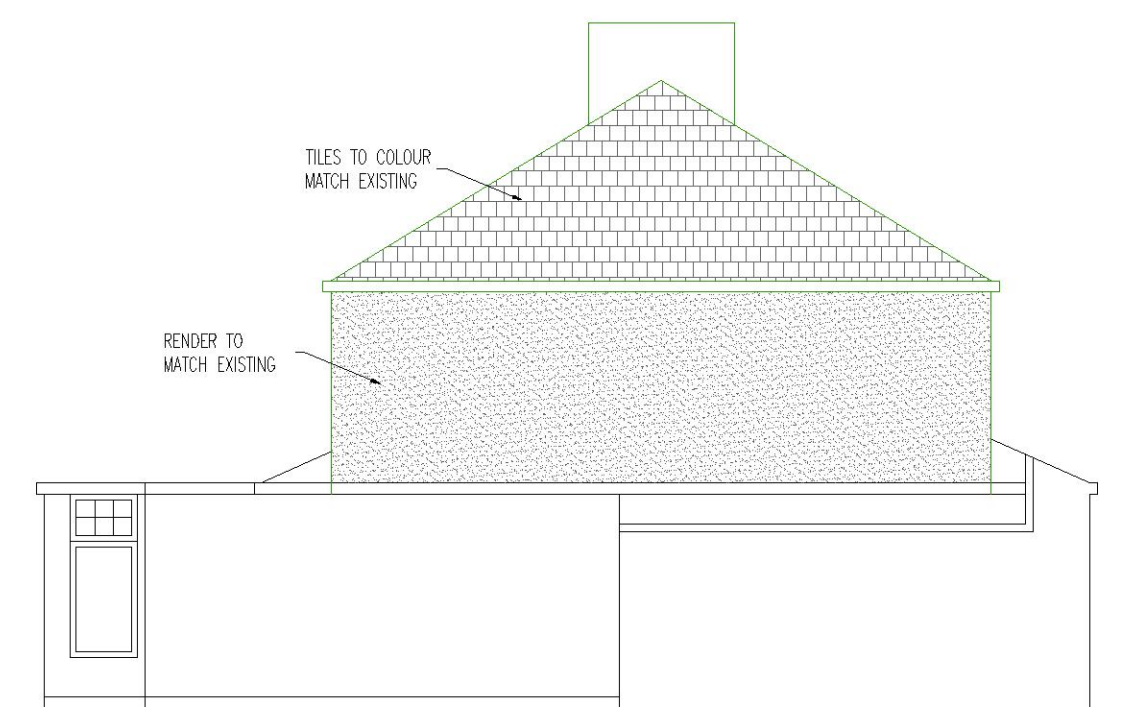


Proposed Side Elevation
SCALE 1/100

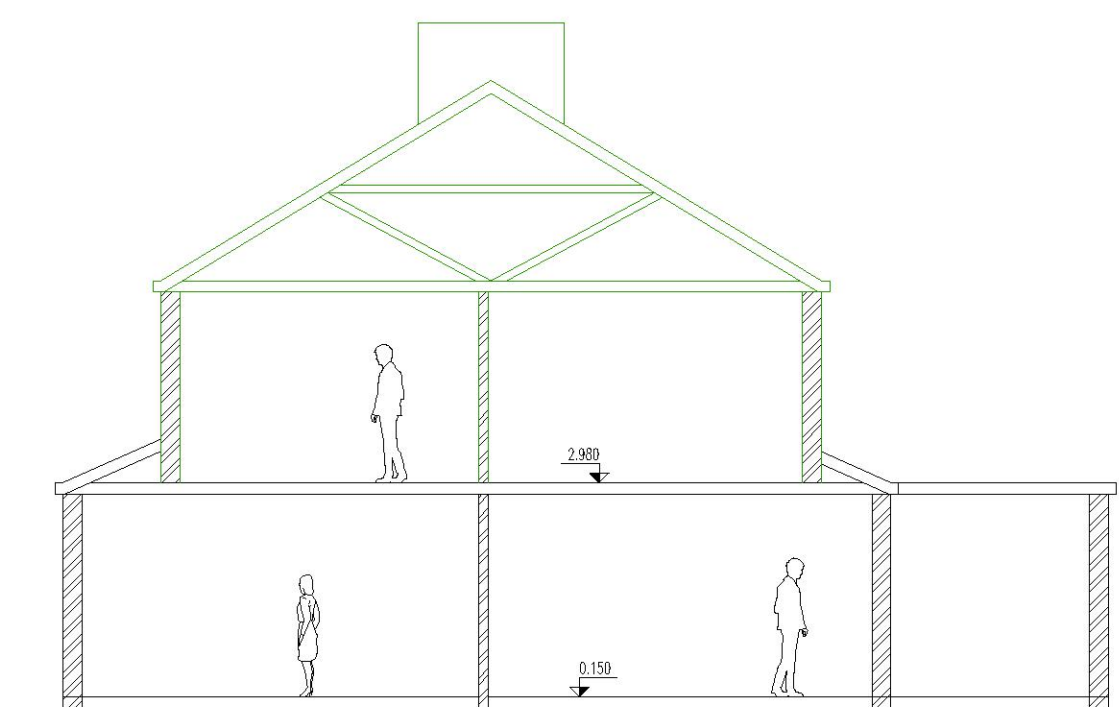



Proposed Flank Elevation
SCALE 1/100

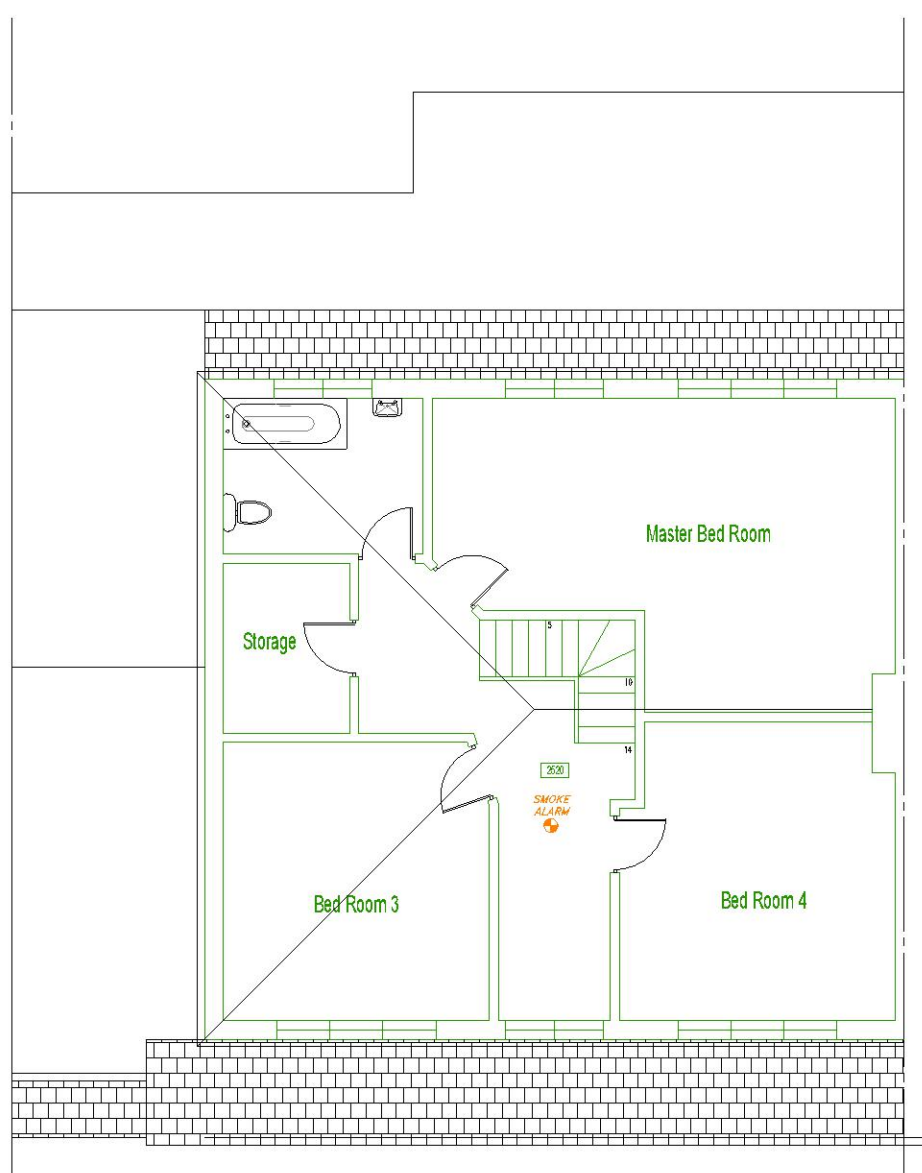

Proposed First Floor Plan
SCALE 1/100

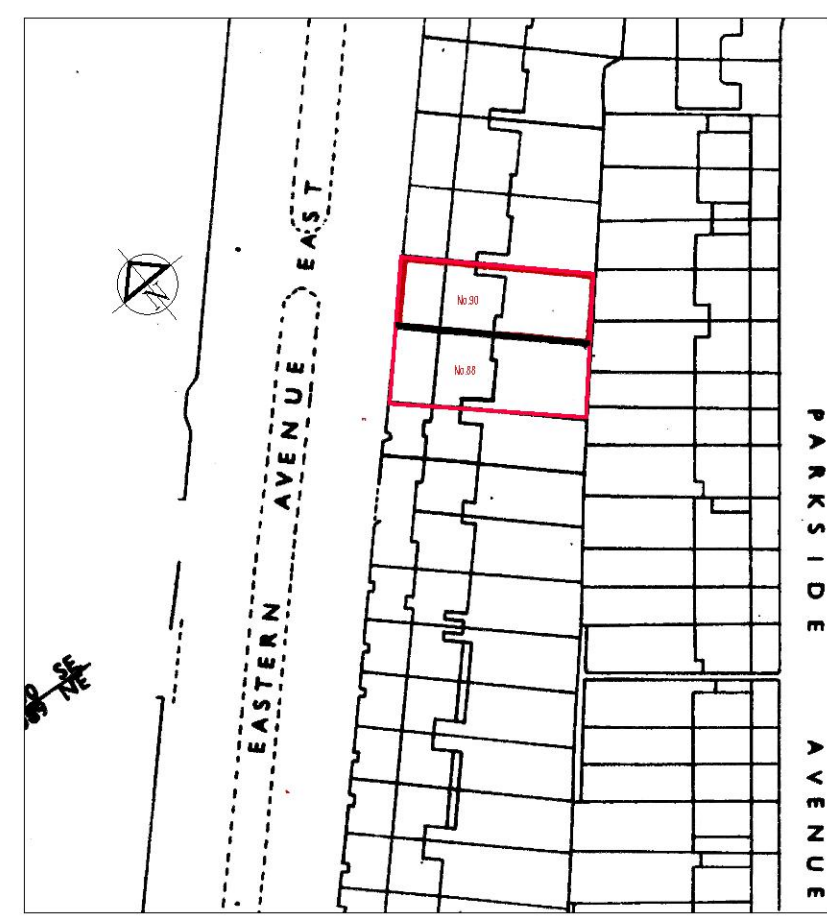


LOCATION PLAN 1:1250

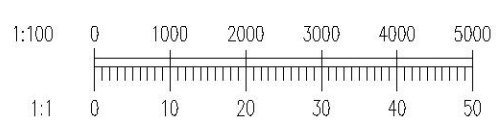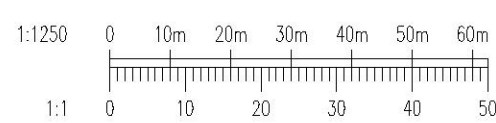


GENERAL NOTES

Dimensions are not to be scaled from this drawing. Use only written dimensions. Contractors must verify all dimensions before starting work and any discrepancies are to be reported to A. Lundie. All survey information has been provided by A. Lundie.

1. This drawing is to be read in conjunction with all relevant planning application documents.

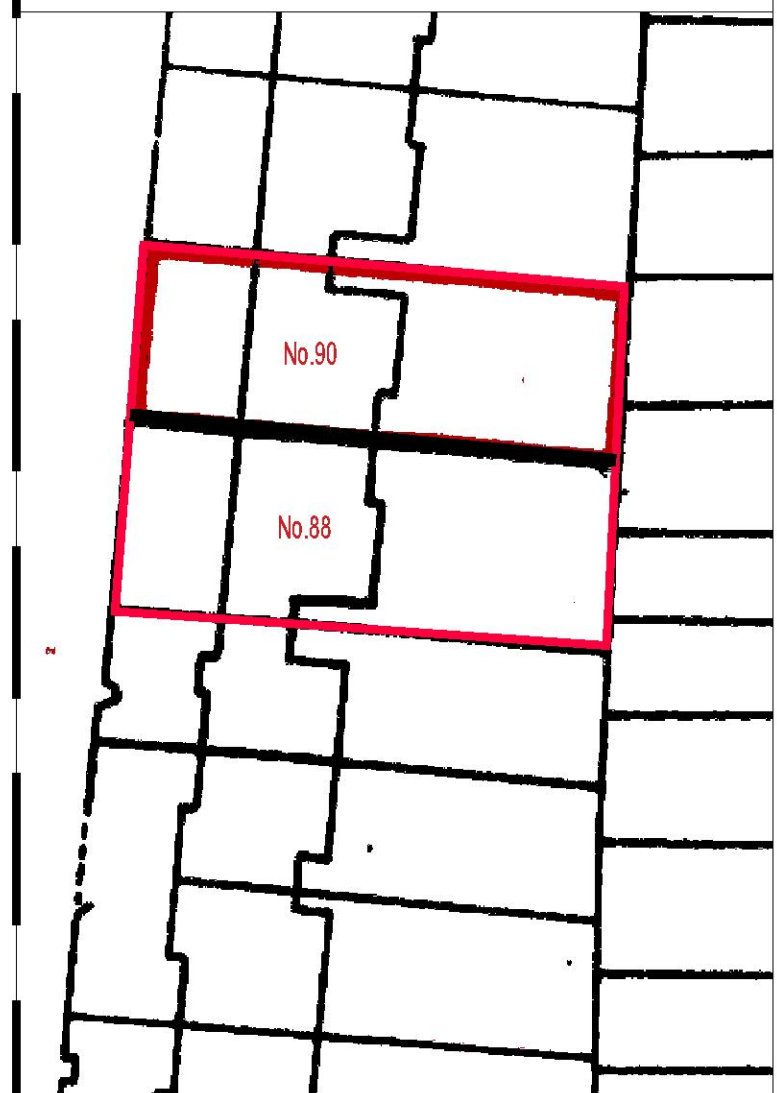

BLOCK PLAN 1:500

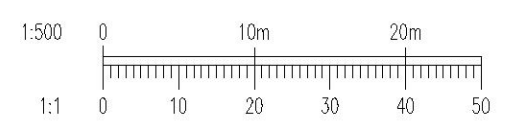

7 October 2022
-- Record Copy --
07:49

AD2	07.10.22	BLOCK PLAN AND TITLE REVISED TO SUIT COUNCIL.	AKL
AD1	09.10.21	ISSUED FOR PLANNING	AKL

REV.	DATE	DESCRIPTION	BY
------	------	-------------	----

PROJECT:-
FIRST FLOOR & ROOF EXTENSION

TITLE:-
90 EASTERN AVENUE EAST
ROMFORD RM1 4DT
EXISTING & PROPOSED


CLIENT:-
Sunita

Drew Design
29 Lloyds Way, Beckenham BR3 3OT
Telephone: 07985-408155


Drawing Status:-
PLANNING

Designed by:-	A. LUNDIE	Checked by:-	sunita	Project No:-	
Drawn by:-	A. LUNDIE	Date:-	Oct 2021	AKL/01/EX&PRO	
Scales:-		Computer File No:-			
ask to signed documents only	A1 @ AS SHOWN			01	Revision


EASTERN 90/2021
A02

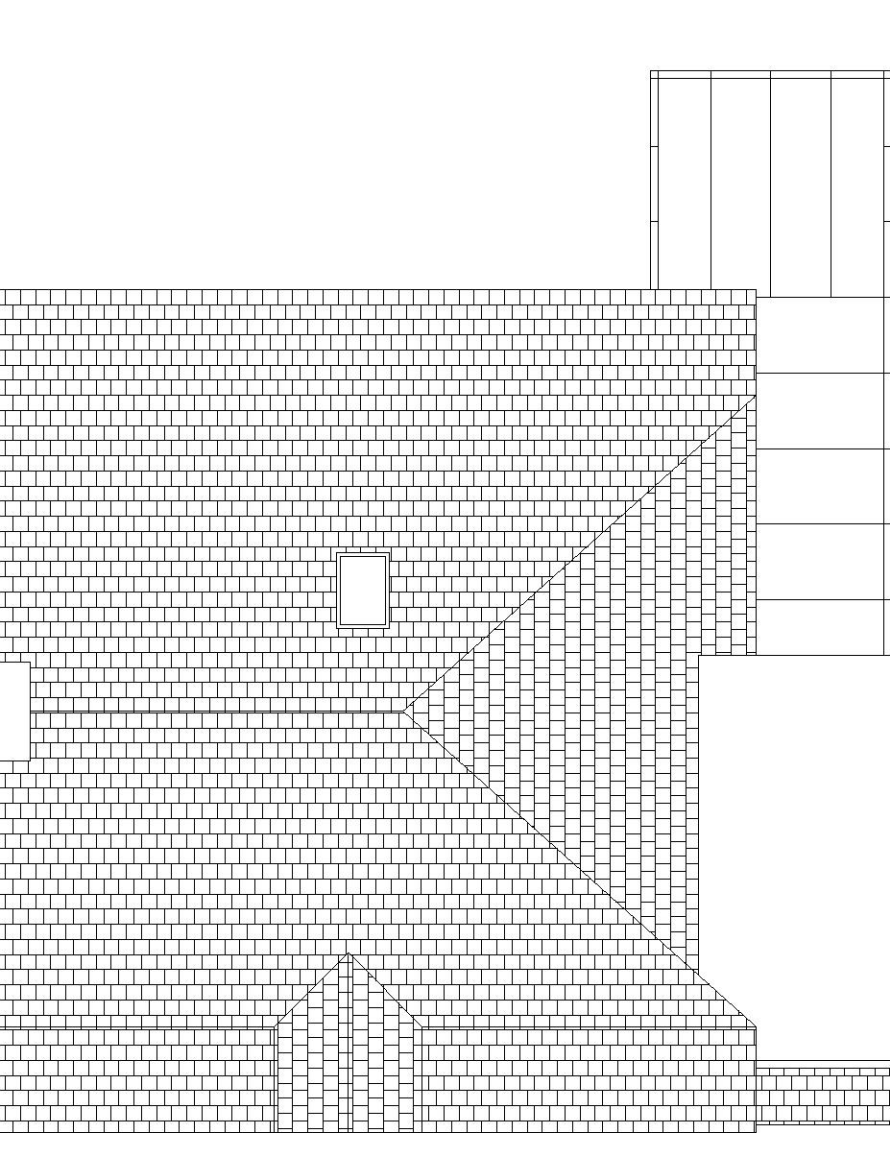


Existing Roof Plan
SCALE 1/100

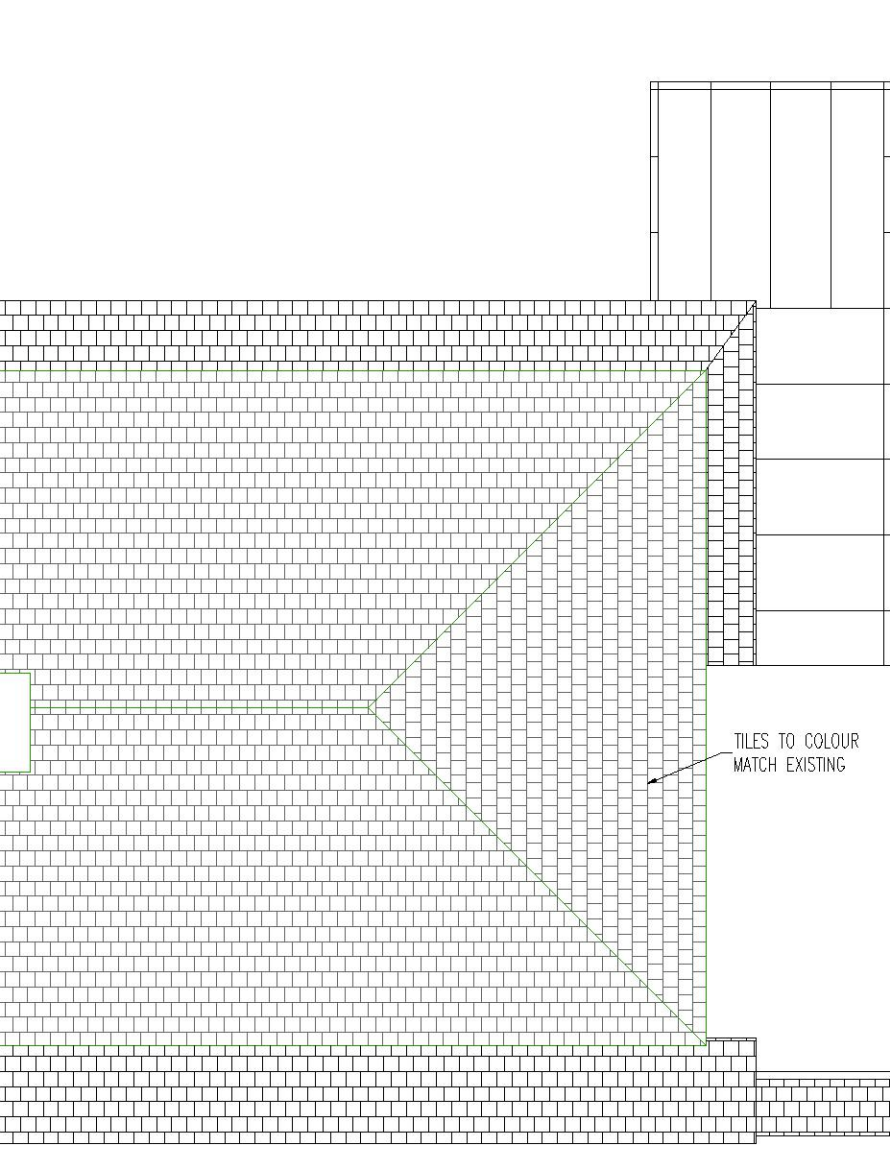

Proposed Roof Plan
SCALE 1/100

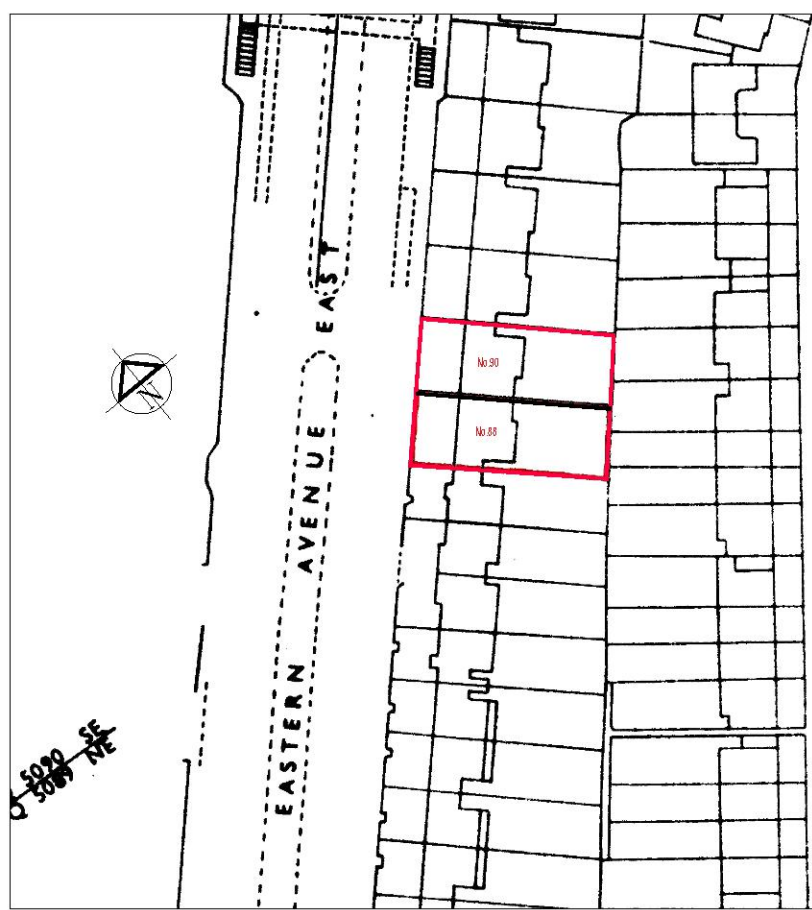


LOCATION PLAN 1:1250

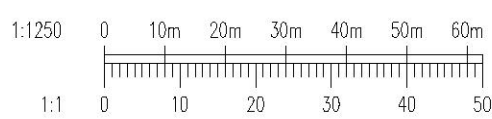


Existing Front Elevation
SCALE 1/100




Existing Rear Elevation
SCALE 1/100

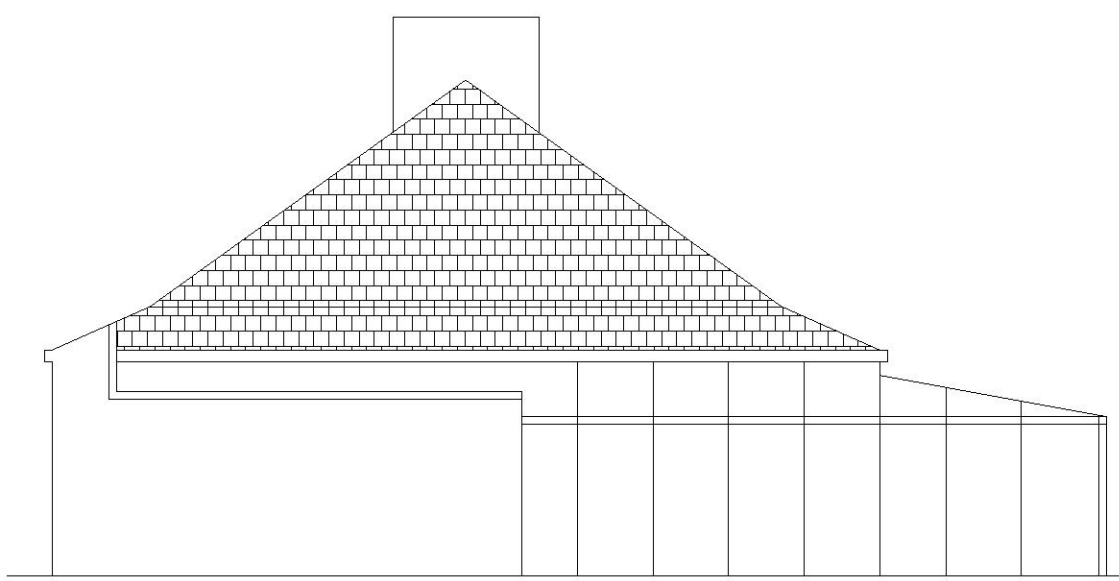

Existing Side Elevation
SCALE 1/100

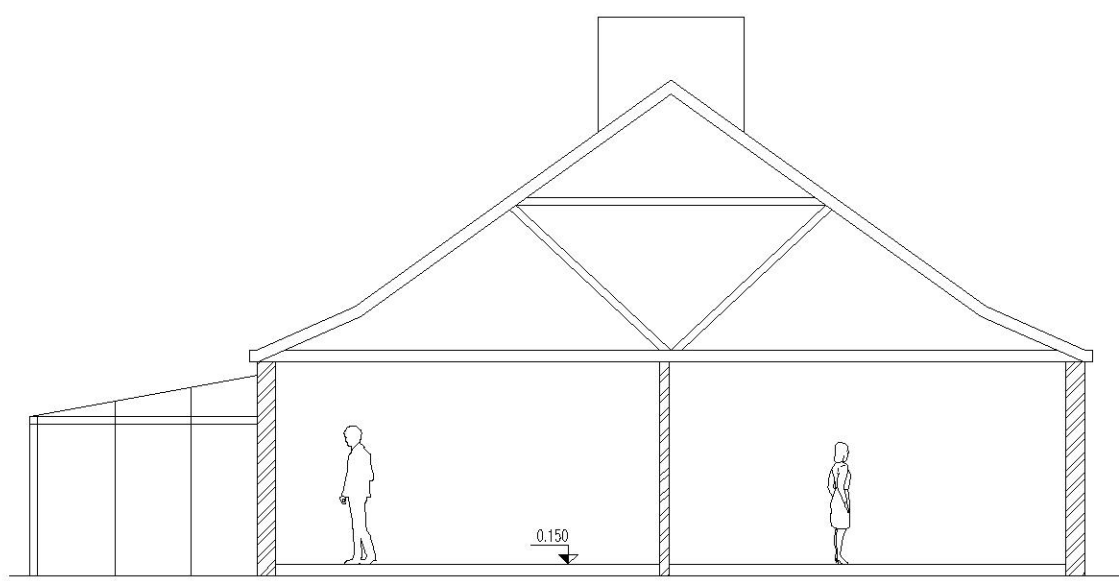


Existing Flank Elevation
SCALE 1/100

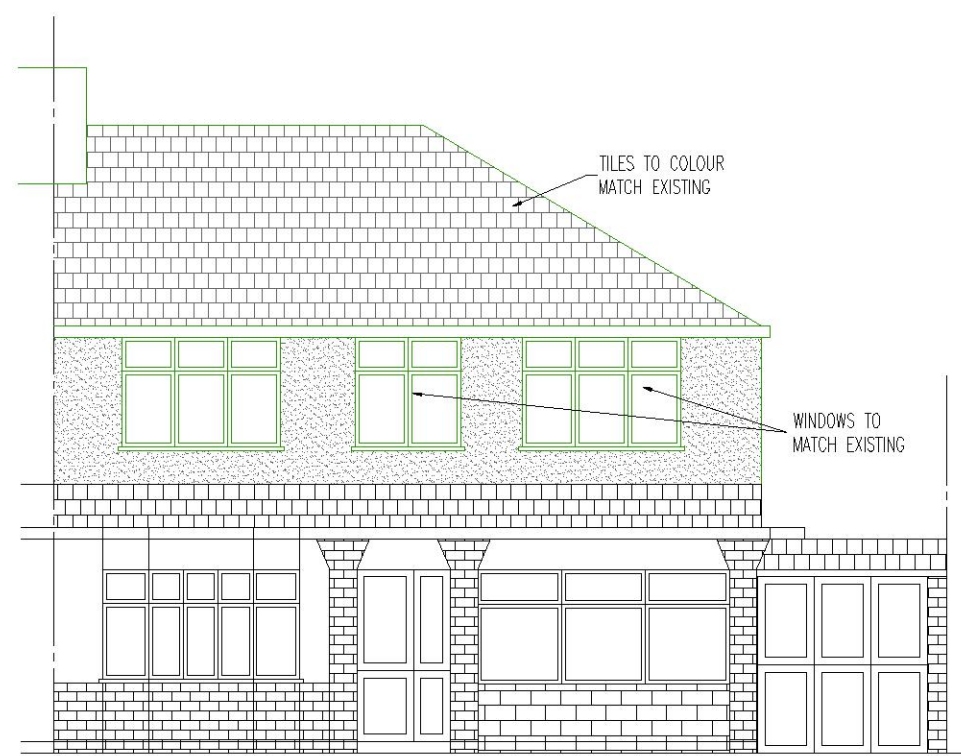


Proposed Front Elevation
SCALE 1/100



Proposed Rear Elevation
SCALE 1/100

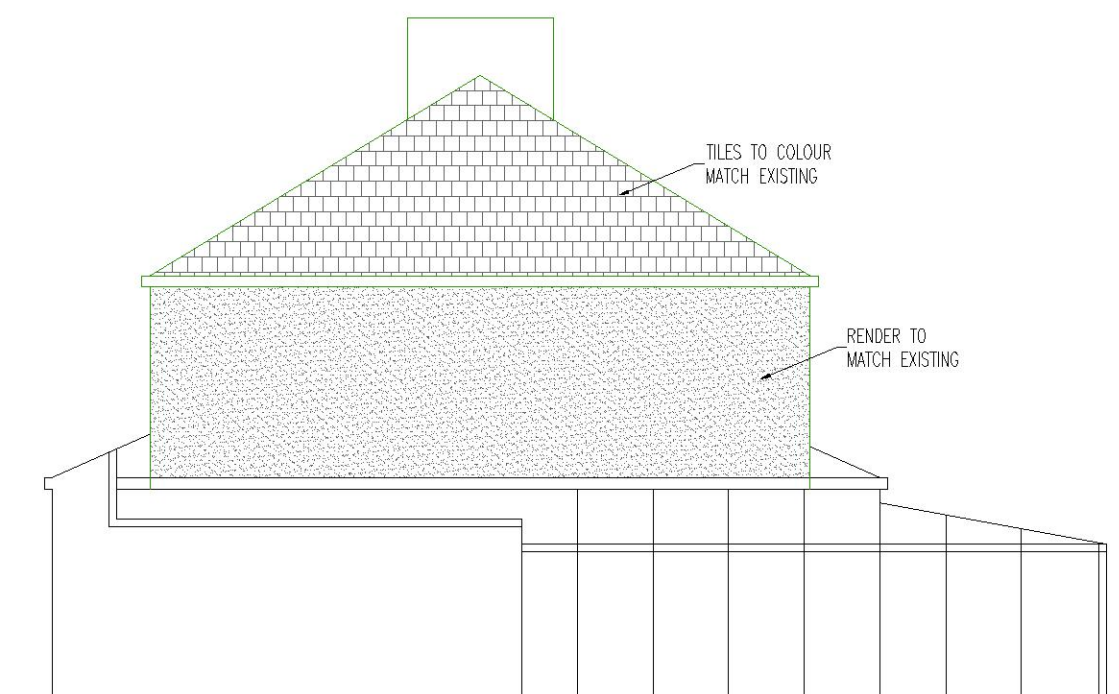

Proposed Side Elevation
SCALE 1/100

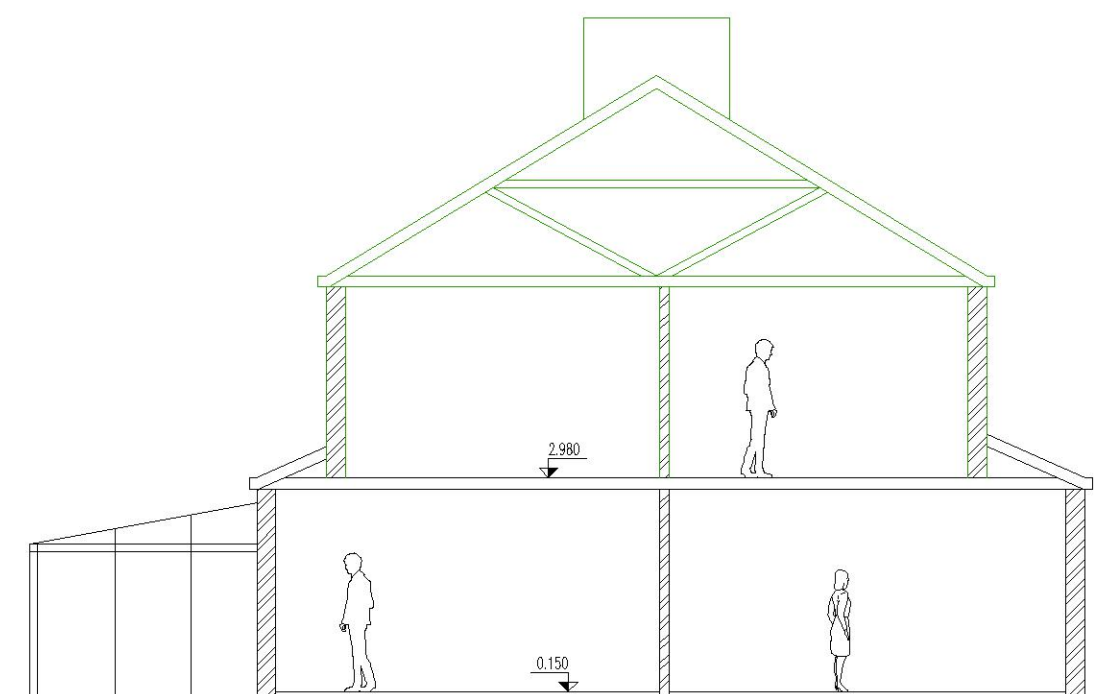


Proposed Flank Elevation
SCALE 1/100


GENERAL NOTES

Dimensions are not to be scaled from this drawing. Use only written dimensions. Contractors must verify all dimensions before starting work and any discrepancies are to be reported to A. Lundie. All survey information has been provided by A. Lundie.

1. This drawing is to be read in conjunction with all relevant planning application documents.

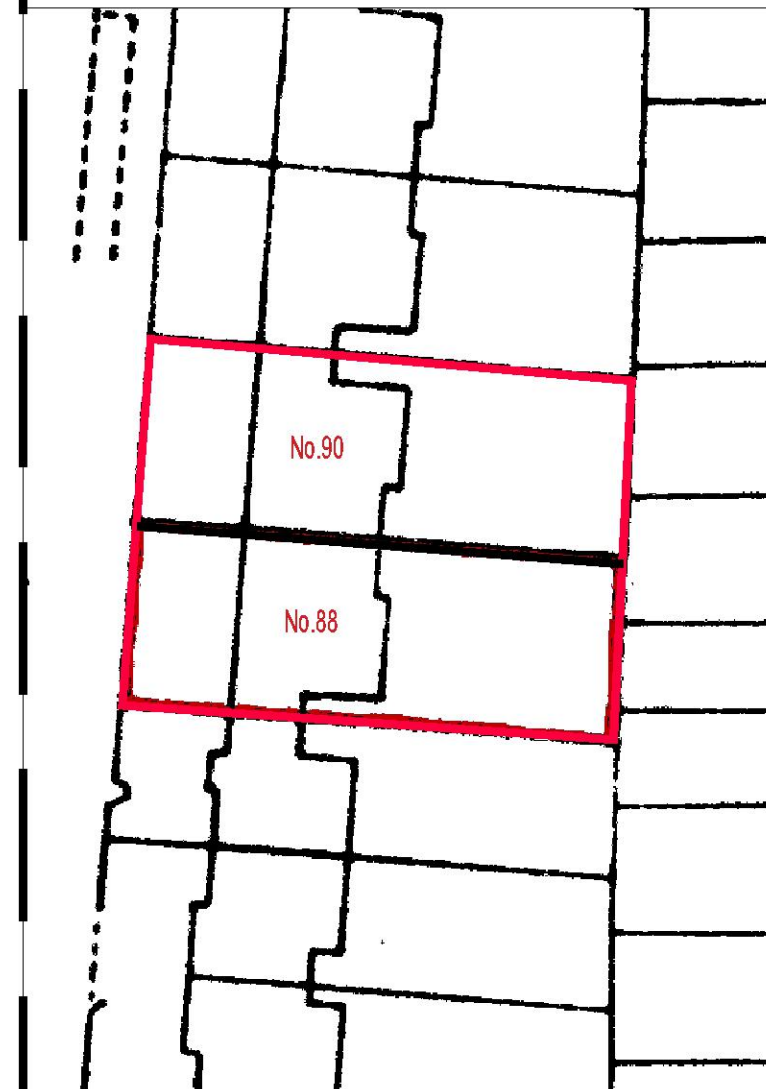

BLOCK PLAN 1:500

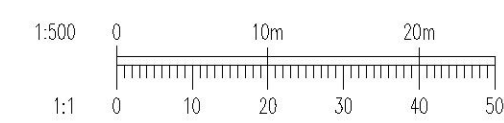

7 October 2022
-- Record Copy --
07:44

A02	07.10.22	BLOCK PLAN AND TITLE REVISED TO SUIT COUNCIL.	AKL
A01	06.10.21	ISSUED FOR PLANNING	AKL

REV.	DATE	DESCRIPTION	BY
------	------	-------------	----

AMENDMENTS

PROJECT--
FIRST FLOOR & ROOF EXTENSION

TITLE:--

88-90 EASTERN AVENUE EAST

ROMFORD RM1 4DT

EXISTING & PROPOSED

CLIENT:--

Manj



Drawing Status:--

PLANNING

Designed by:-- A. LUNDIE Checked by:-- Manj Project No:--

Drawn by:-- A. LUNDIE Date:-- Oct 2021 AKL/D1/EX&PRO

Scales:-- A1 @ AS SHOWN Computer File No:-- 01

Revision

EASTERN 88/2021

A02