

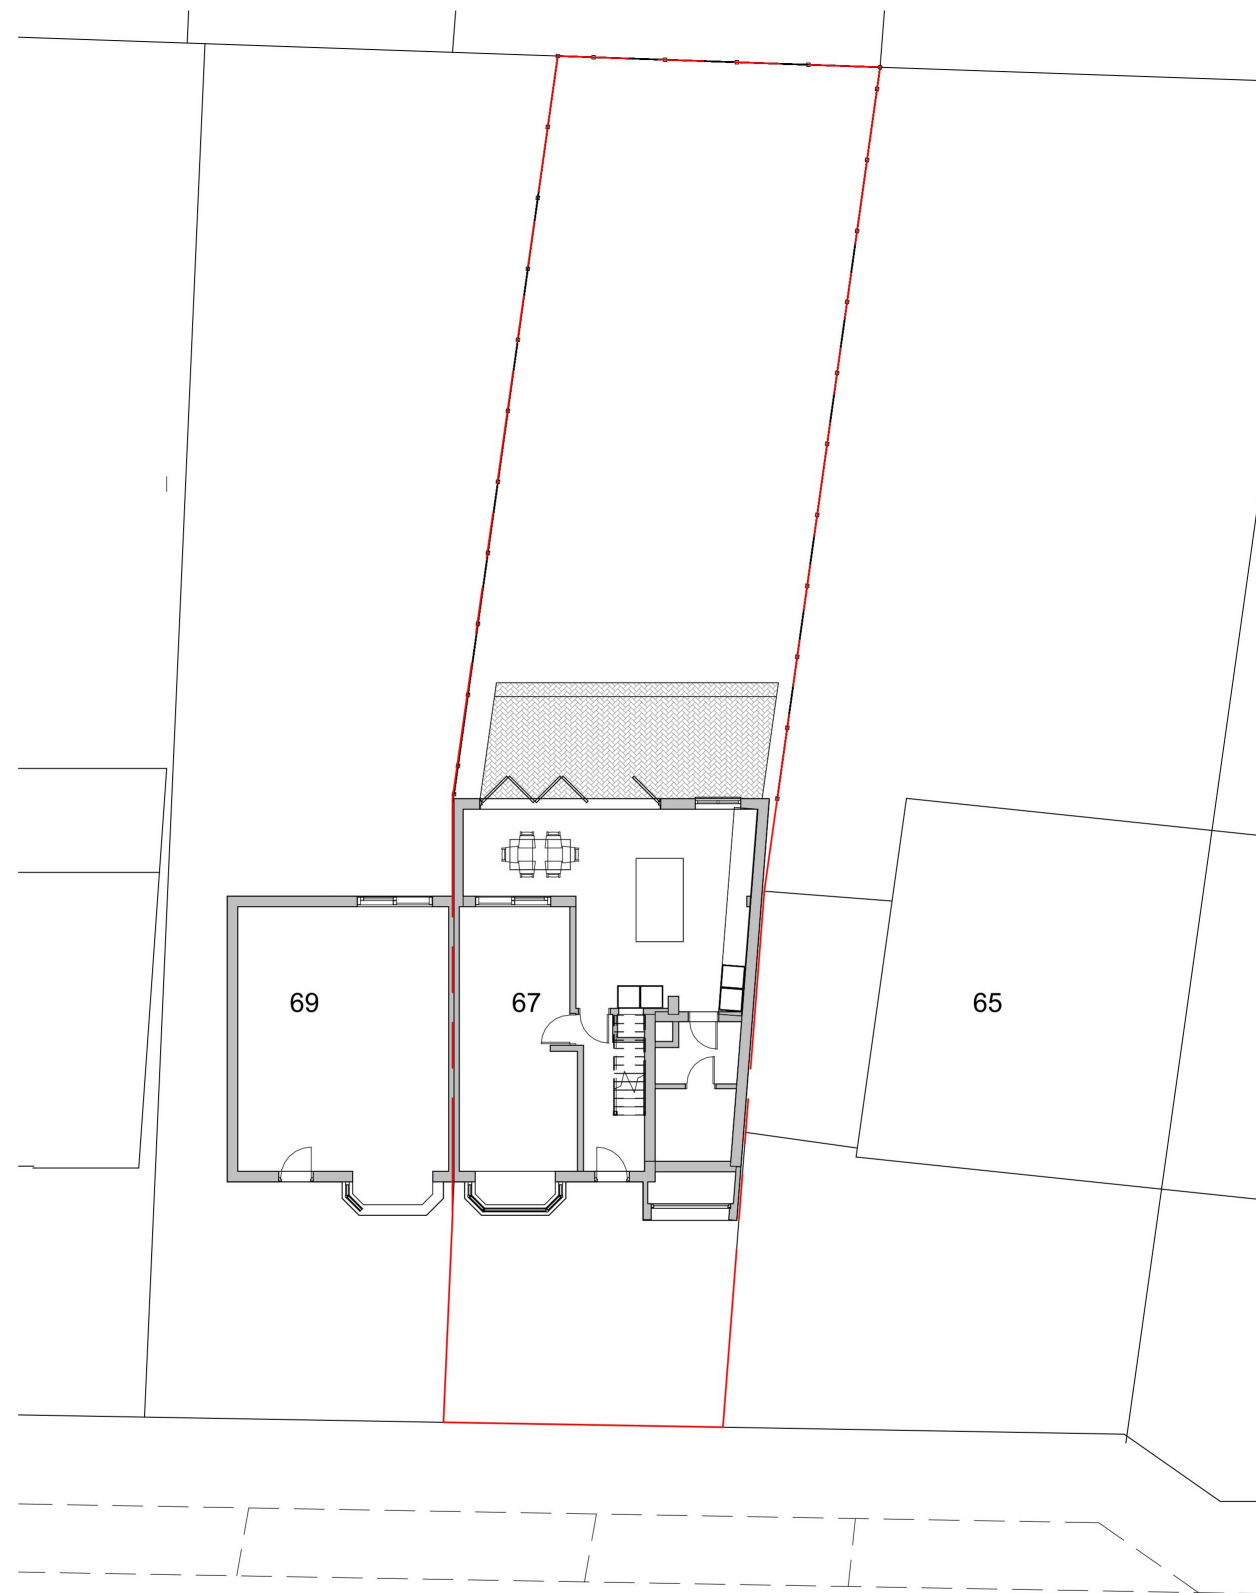


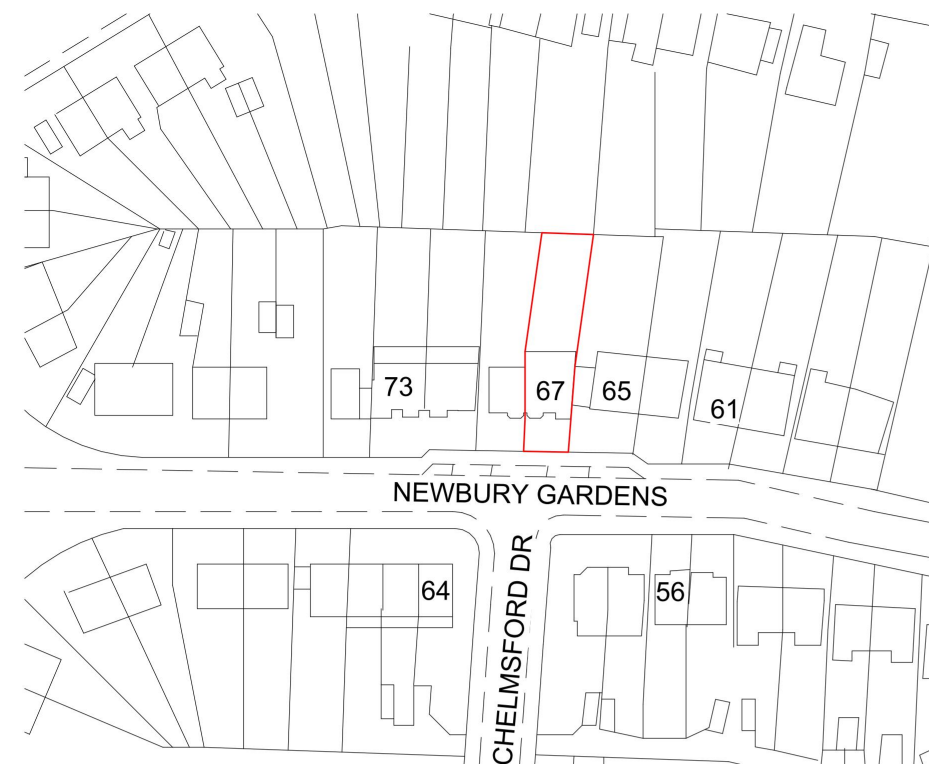


NEWBURY GARDENS

2 Proposed Site Plan
1 : 200

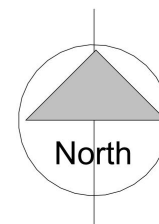

1 Site Location Plan
1 : 1250

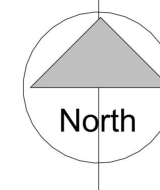

GRAPHIC SCALE 1:1250

REV.	DATE	AMENDMENT
TPEVANS ARCHITECTS		

Project: 67 Newbury Gardens, Upminster

Stage: Planning

Client: -

Job: 2301 Drawing: P01 Rev:

Title: Site Location Plan

Scale@A3: As indicated Date: 10/08/22

62 Quincewood Gardens

Tonbridge


Kent

TN10 3LS


Tel: 07914718815

Email: Tim@TPEvans.co.uk



Web: www.TPEvans.co.uk

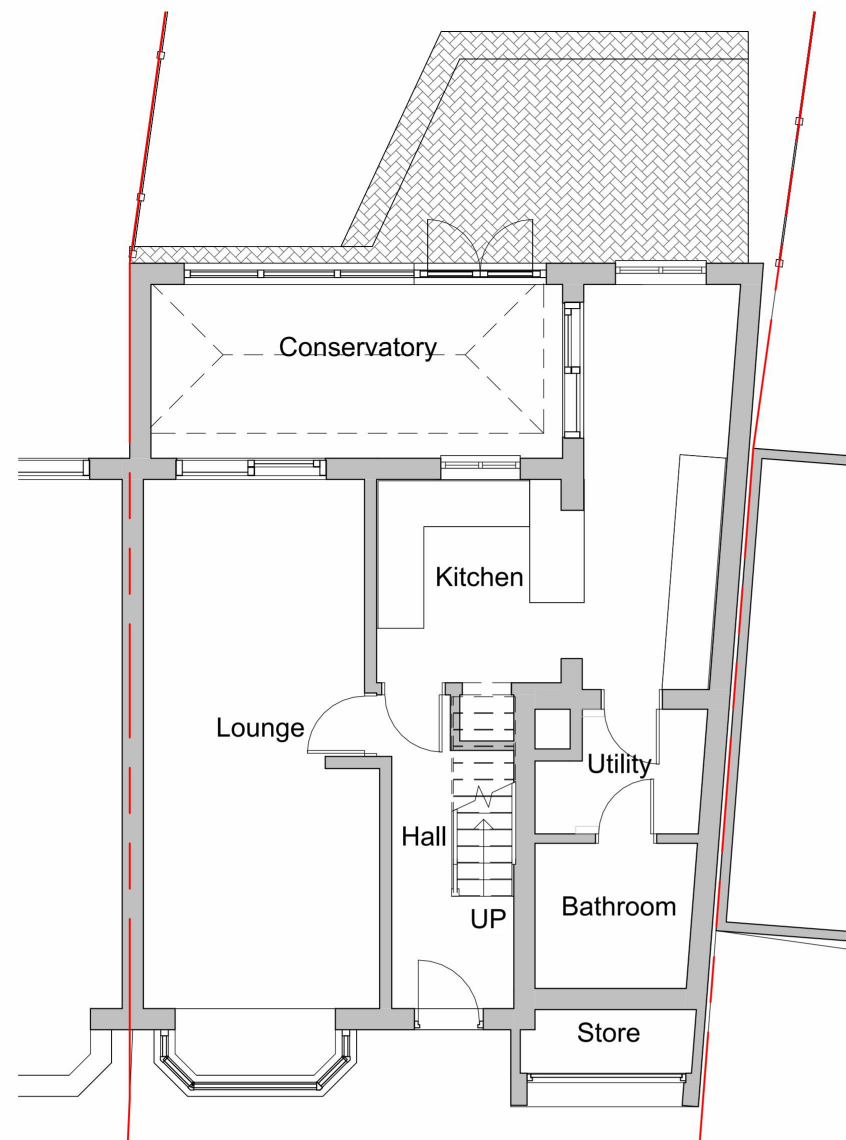

1 _Ground Floor Existing Plan_
1 : 100

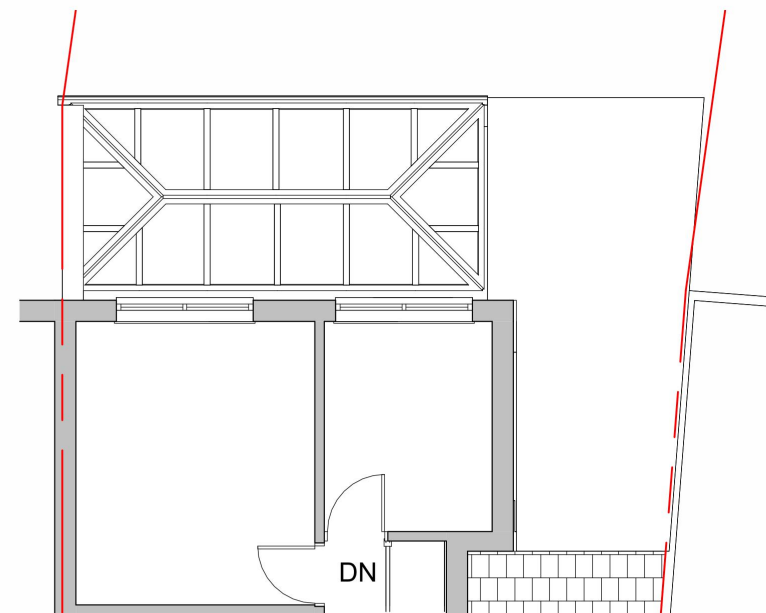


2 _First Floor Existing Plan
1 : 100

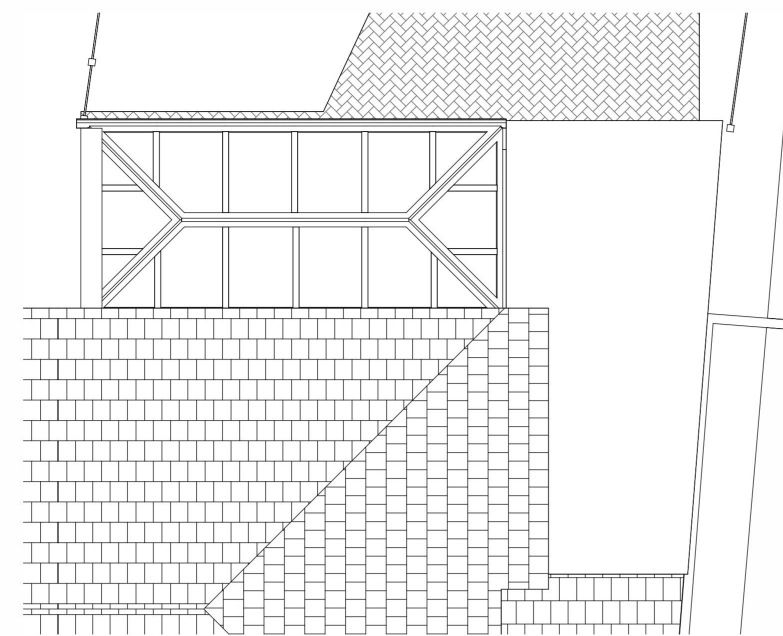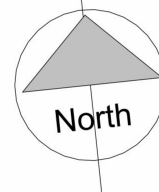


3 Existing Roof Plan
1 : 100




4 Existing North East (Rear) Elevation
1 : 100

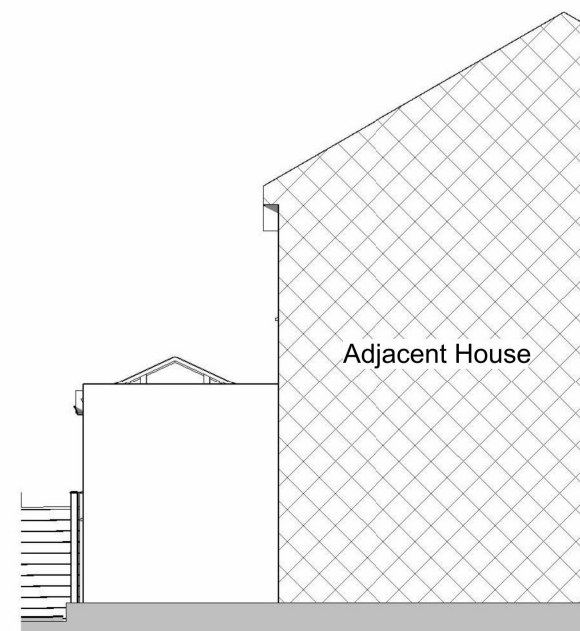


5 Existing North West Elevation
1 : 100

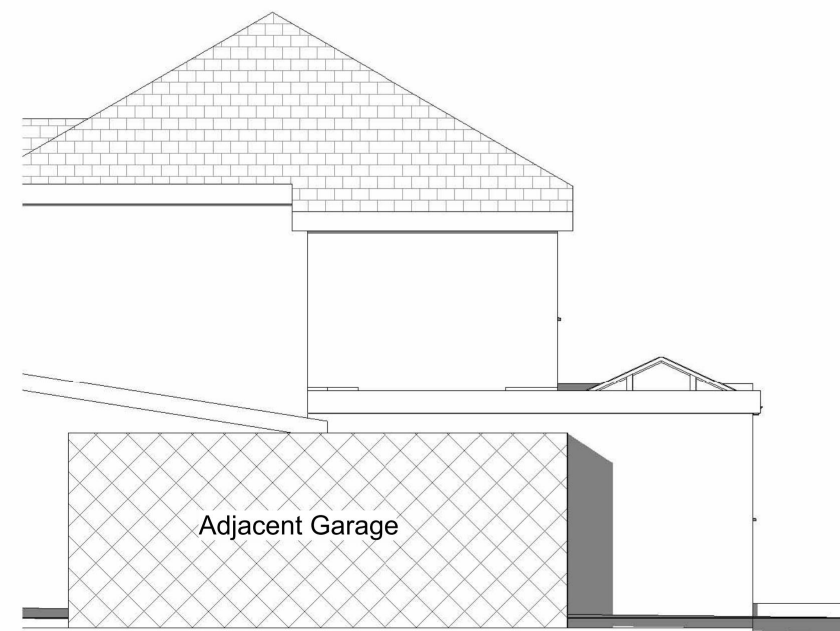


6 Existing South East Elevation
1 : 100

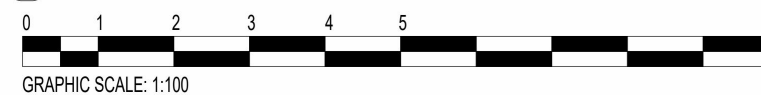


REV.	DATE	AMENDMENT
TPEVANS ARCHITECTS		
Project: 67 Newbury Gardens, Upminster		
Stage: Planning		
Client: -		
Job: 2301 Drawing: P02 Rev:		
Title: Existing Plans and Elevations		
Scale@A3: 1 : 100 Date: 15/01/2022		
62 Quincewood Gardens		
Tonbridge		
Kent		
TN10 3LS		
Tel: 07914718815		
Email: Tim@TPEvans.co.uk		
Web: www.TPEvans.co.uk		

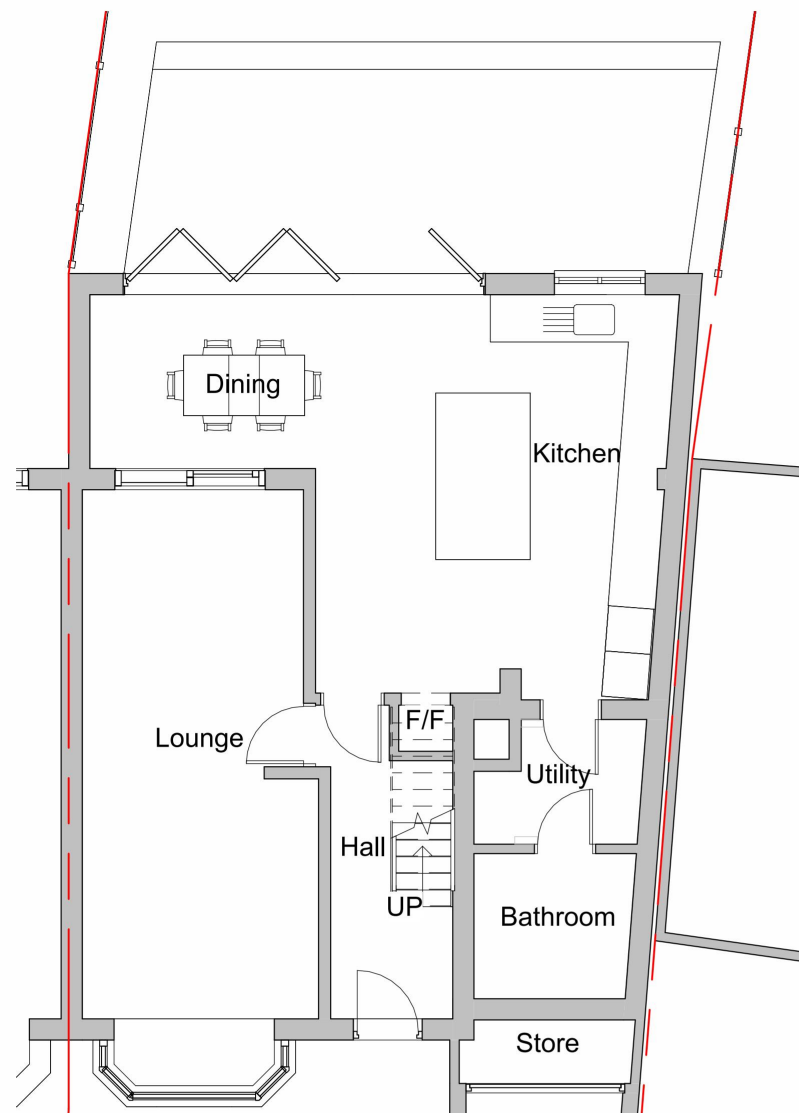

1 Proposed Ground Floor Plan
1 : 100

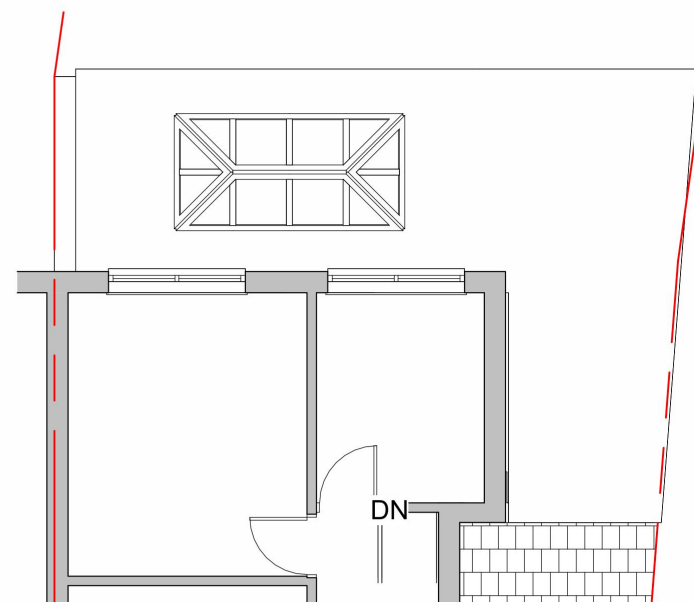


2 Proposed First Floor Plan
1 : 100

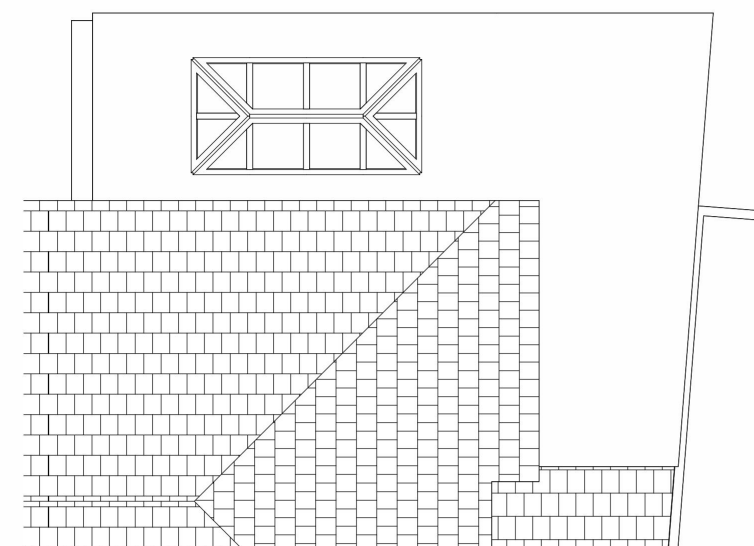


3 Proposed Roof Plan
1 : 100




4 Proposed North East (Rear) Elevation
1 : 100

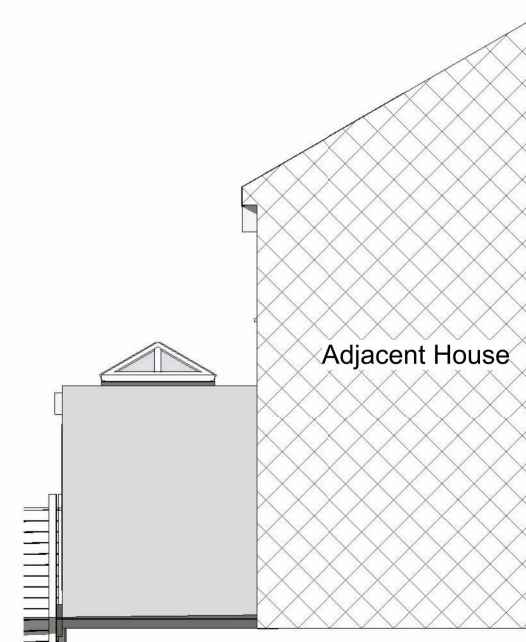

5 Proposed North West Elevation
1 : 100

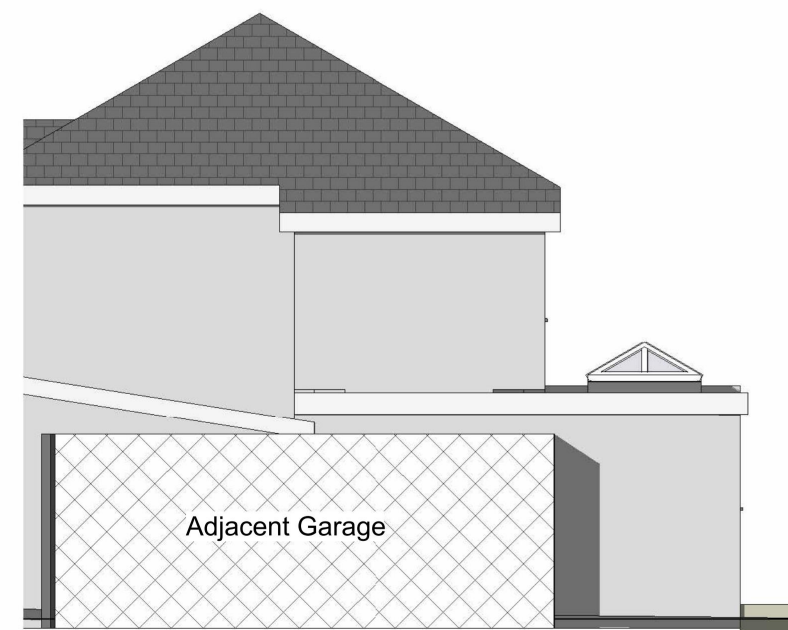

6 Proposed South East Elevation
1 : 100

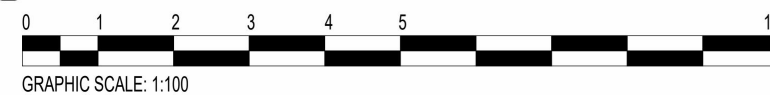

REV.	DATE	AMENDMENT
TPEVANS ARCHITECTS		
Project: 67 Newbury Gardens, Upminster		
Stage: Planning		
Client: -		
Job: 2301	Drawing: P03	Rev:
Title: Proposed Plans and Elevations		
Scale@A3: 1 : 100	Date: 17/03/22	
62 Quincewood Gardens		
Tonbridge		
Kent		
TN10 3LS		
Tel: 07914718815		
Email: Tim@TPEvans.co.uk		
Web: www.TPEvans.co.uk		